CALCULATION SHEET

amec

WALLACE BUILDING 146259-SK-ARCH-003 REV. 1

SUBJECT PROPOSED LAYOUT FOR PREVIOUS METROLOGY LAB SHEET NO. OF JOB NO. 146259
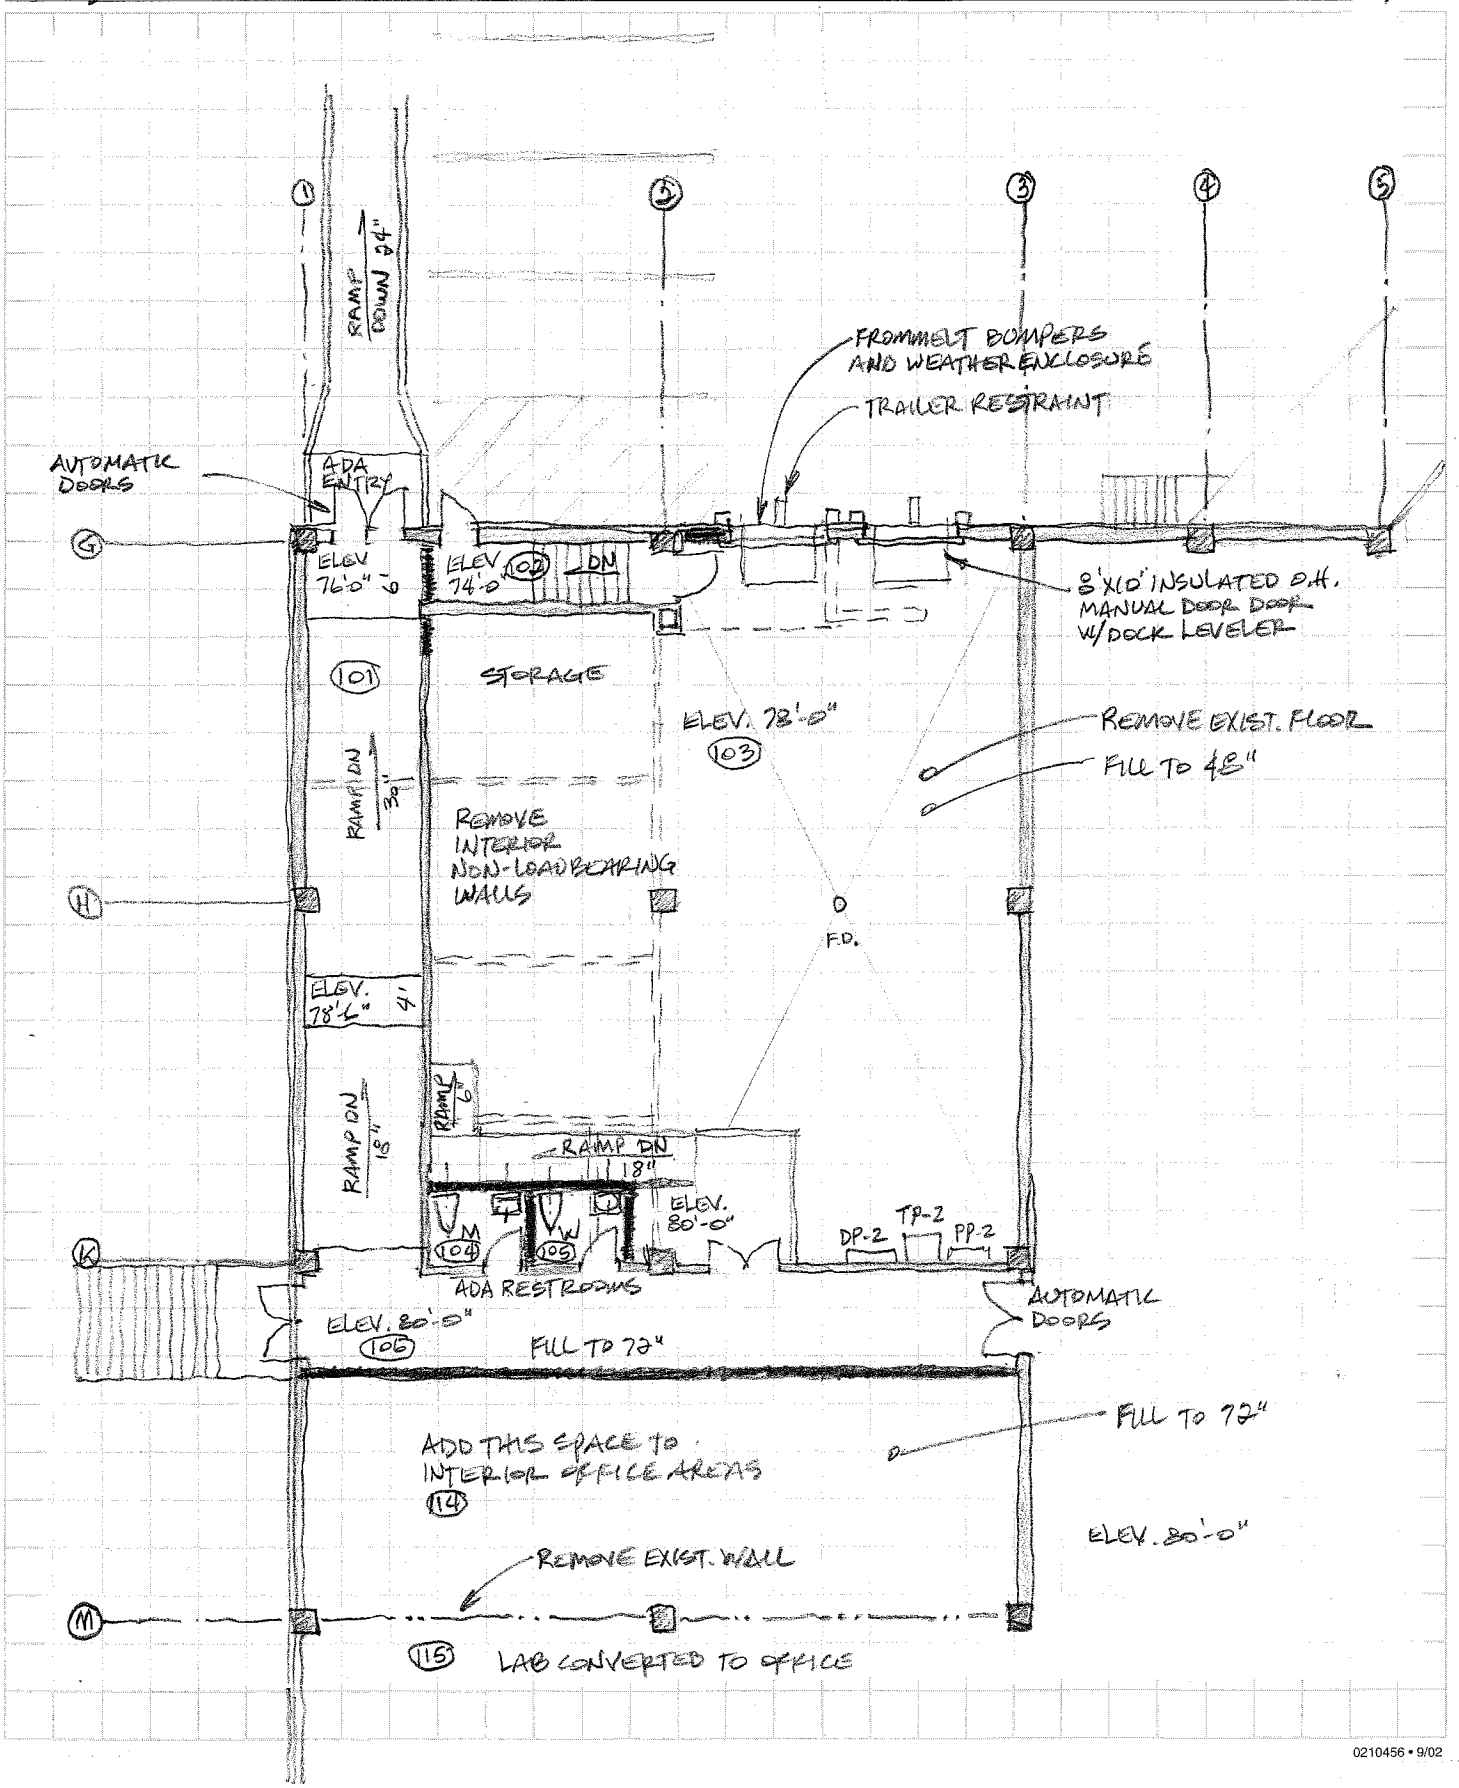
BY LWB DATE CHKD. BY DATE 6 DEC, 2004