CALCULATION SHEET

amec

STATE OF IOWA — 146259-SK-ARCH-006

SUBJECT WALLACE BUILDING — SHEET NO. — OF — JOB NO. 146259

BY LWB — DATE 09 NOV., 2004 — CHKD. BY — DATE

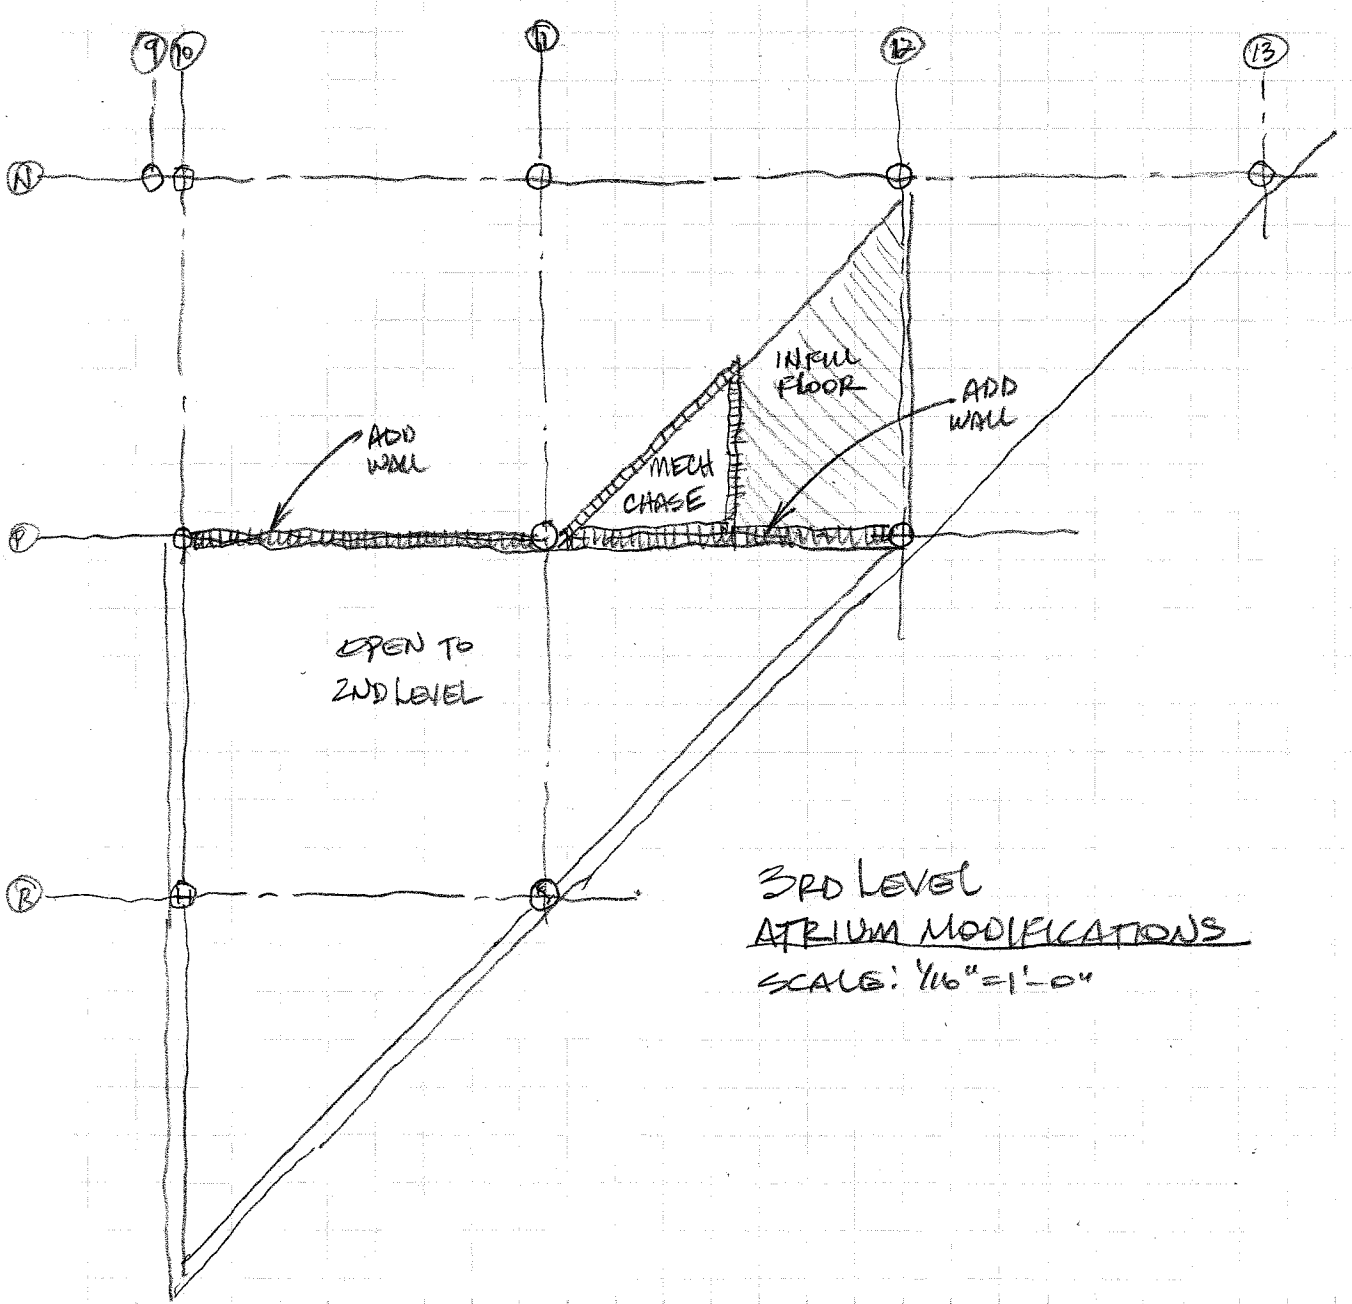

3RD LEVEL
ATRIUM MODIFICATIONS
SCALE: 1/16" = 1'-0"