DESIGN MEMORANDUM

Client: STATE OF IOWA

Sheet 146259-SK-ARCH-009 Of

Project: WALLACE BUILDING

Date: 7 DEC., 2004

Data For: 4TH FLOOR - EAST WING

Work Order:

Prepared By: LWB Checked By:

File No: 146259

amec

Note: This form must be used for project calculations and original filed in project files

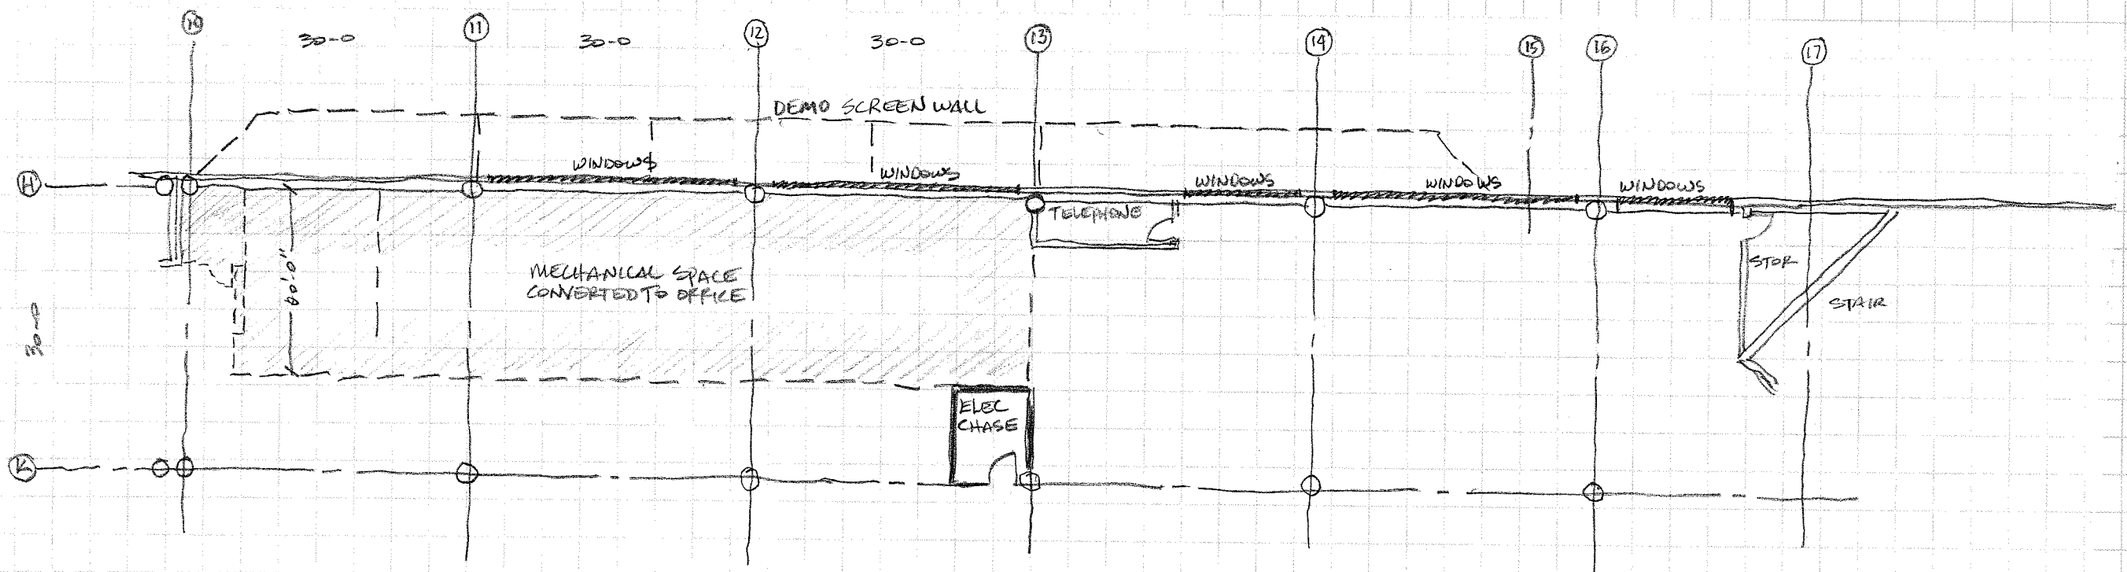

FOURTH FLOOR PLAN - EAST SIDE

1/16" = 1'-0"