DESIGN MEMORANDUM 146259-SK-ARCH-010

Client: STATE OF IOWA Sheet ____ Of ____

Project: WALLACE BUILDING Date: 7 DEC., 2004

Data For: LOBBY REDESIGN Work Order: ____

Prepared By: LWB Checked By: ____ File No: 146259

amec
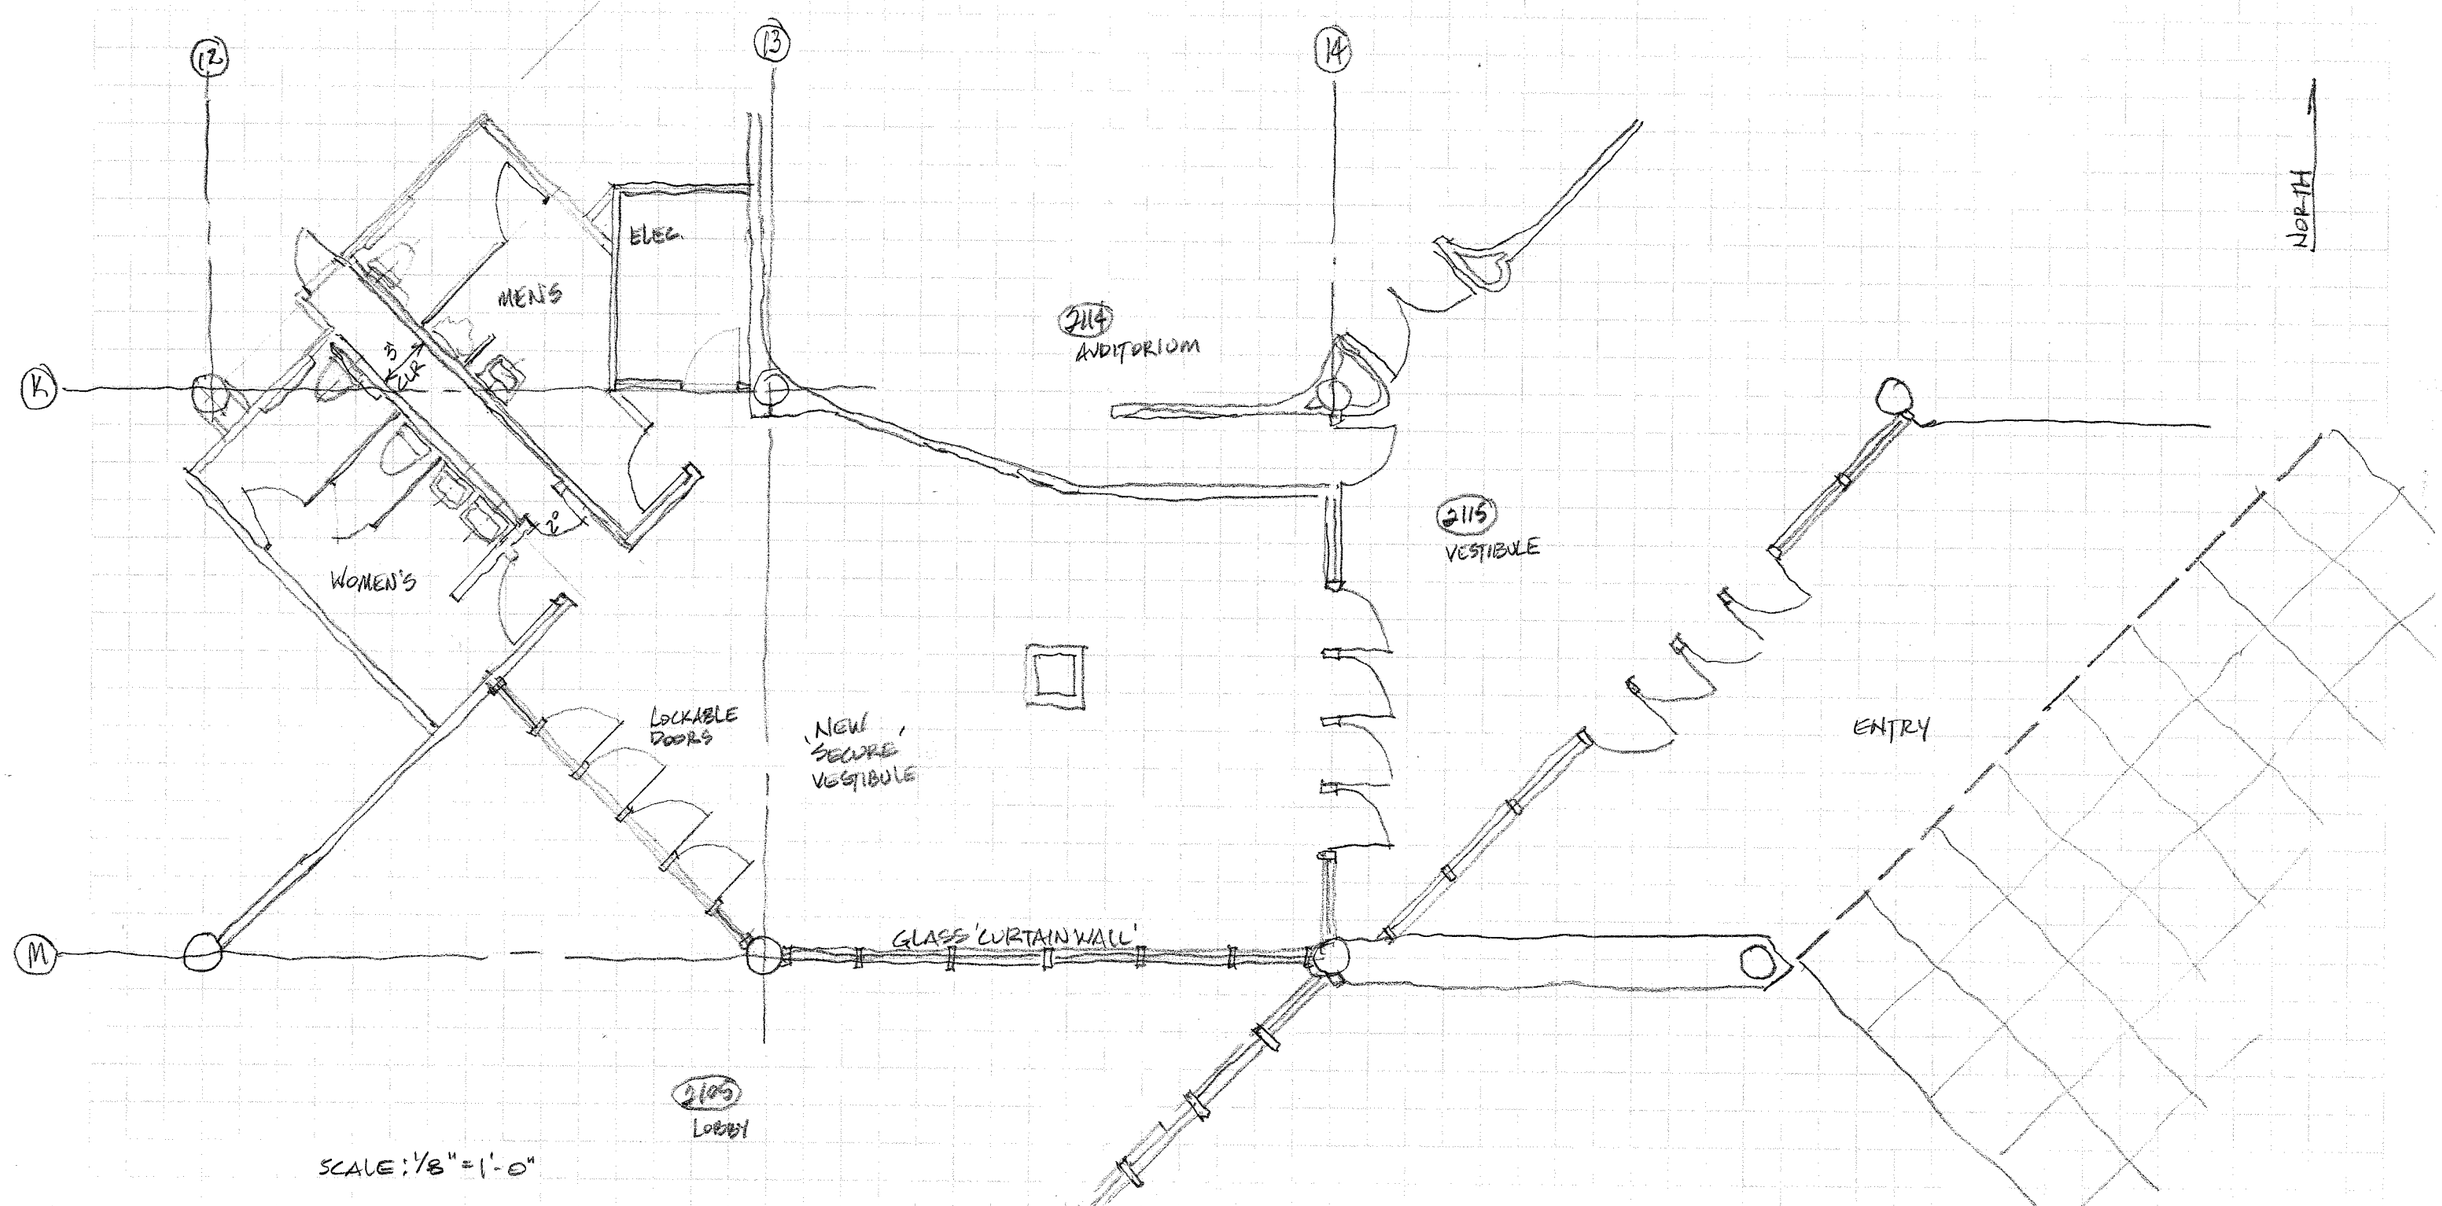
Note: This form must be used for project calculations and original filed in project files