DESIGN MEMORANDUM

146259 SK-ARCH-002

Client: STATE OF IOWA — Sheet ____ Of ____

Project: WALLACE BUILDING — Date: 29 NOV., 2004

Data For: ____ — Work Order: 146259

Prepared By: LWB — Checked By: ____ — File No: ____

amec

Note: This form must be used for project calculations and original filed in project files

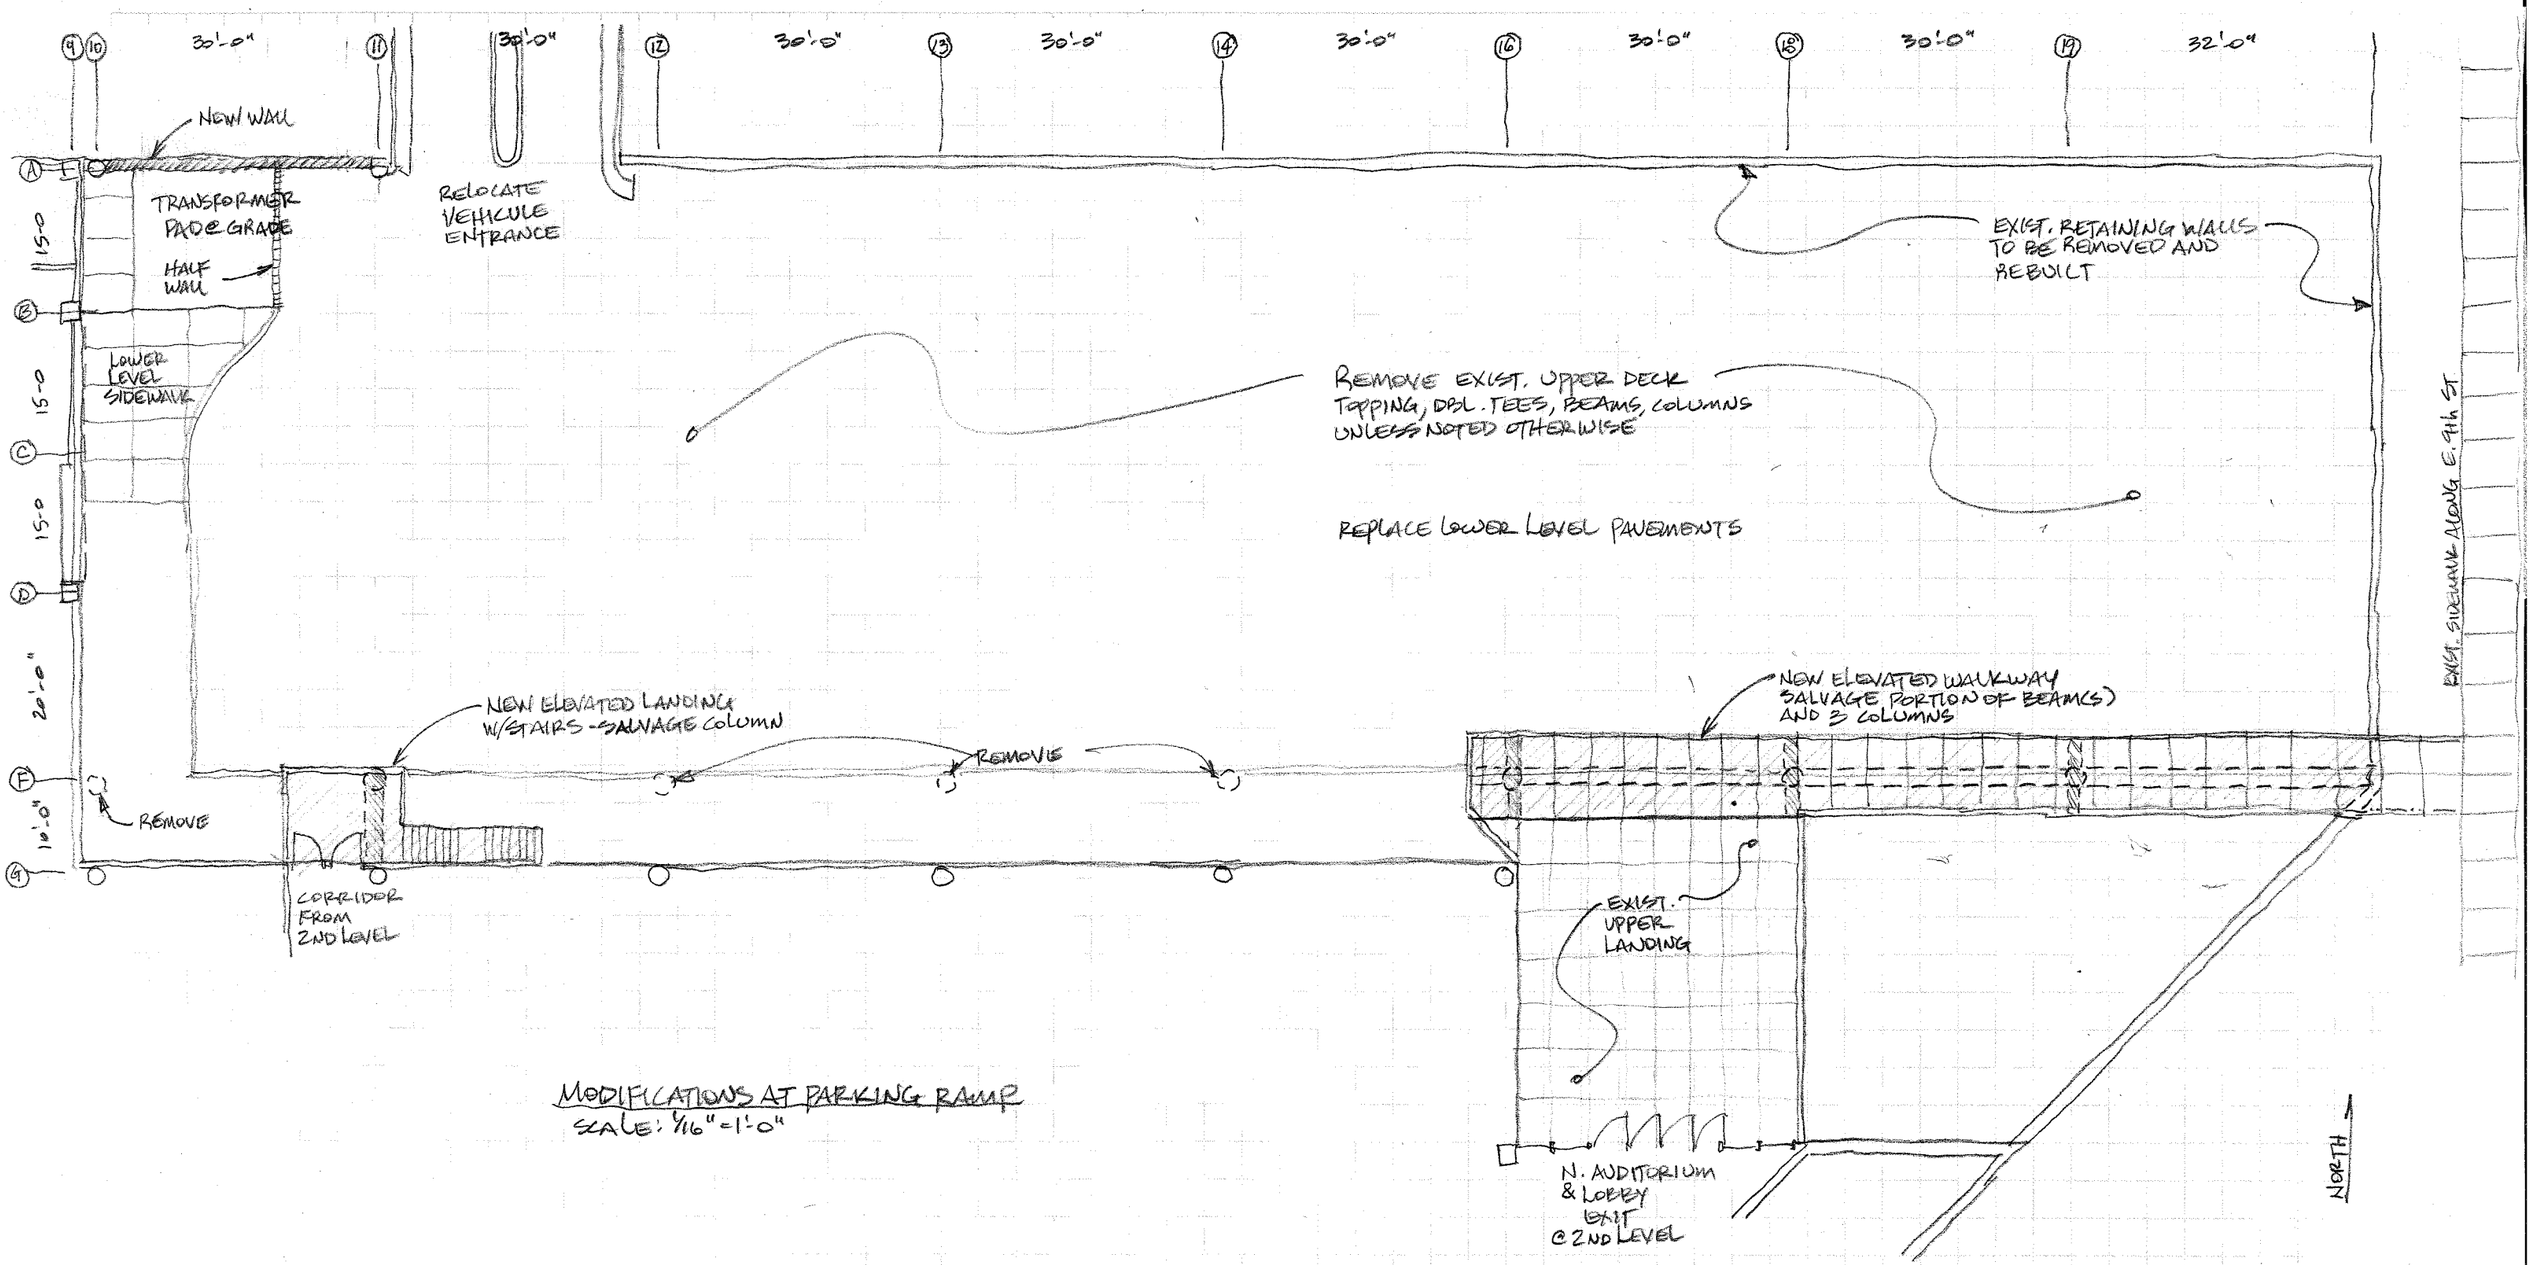

MODIFICATIONS AT PARKING RAMP

SCALE: 1/16" = 1'-0"