CALCULATION SHEET

amec

STK-ARCH-001

SUBJECT EXTERIOR PLANTERS SHEET NO. OF JOB NO. 46259

BY KW DATE 12/1/04 CHKD. BY DATE

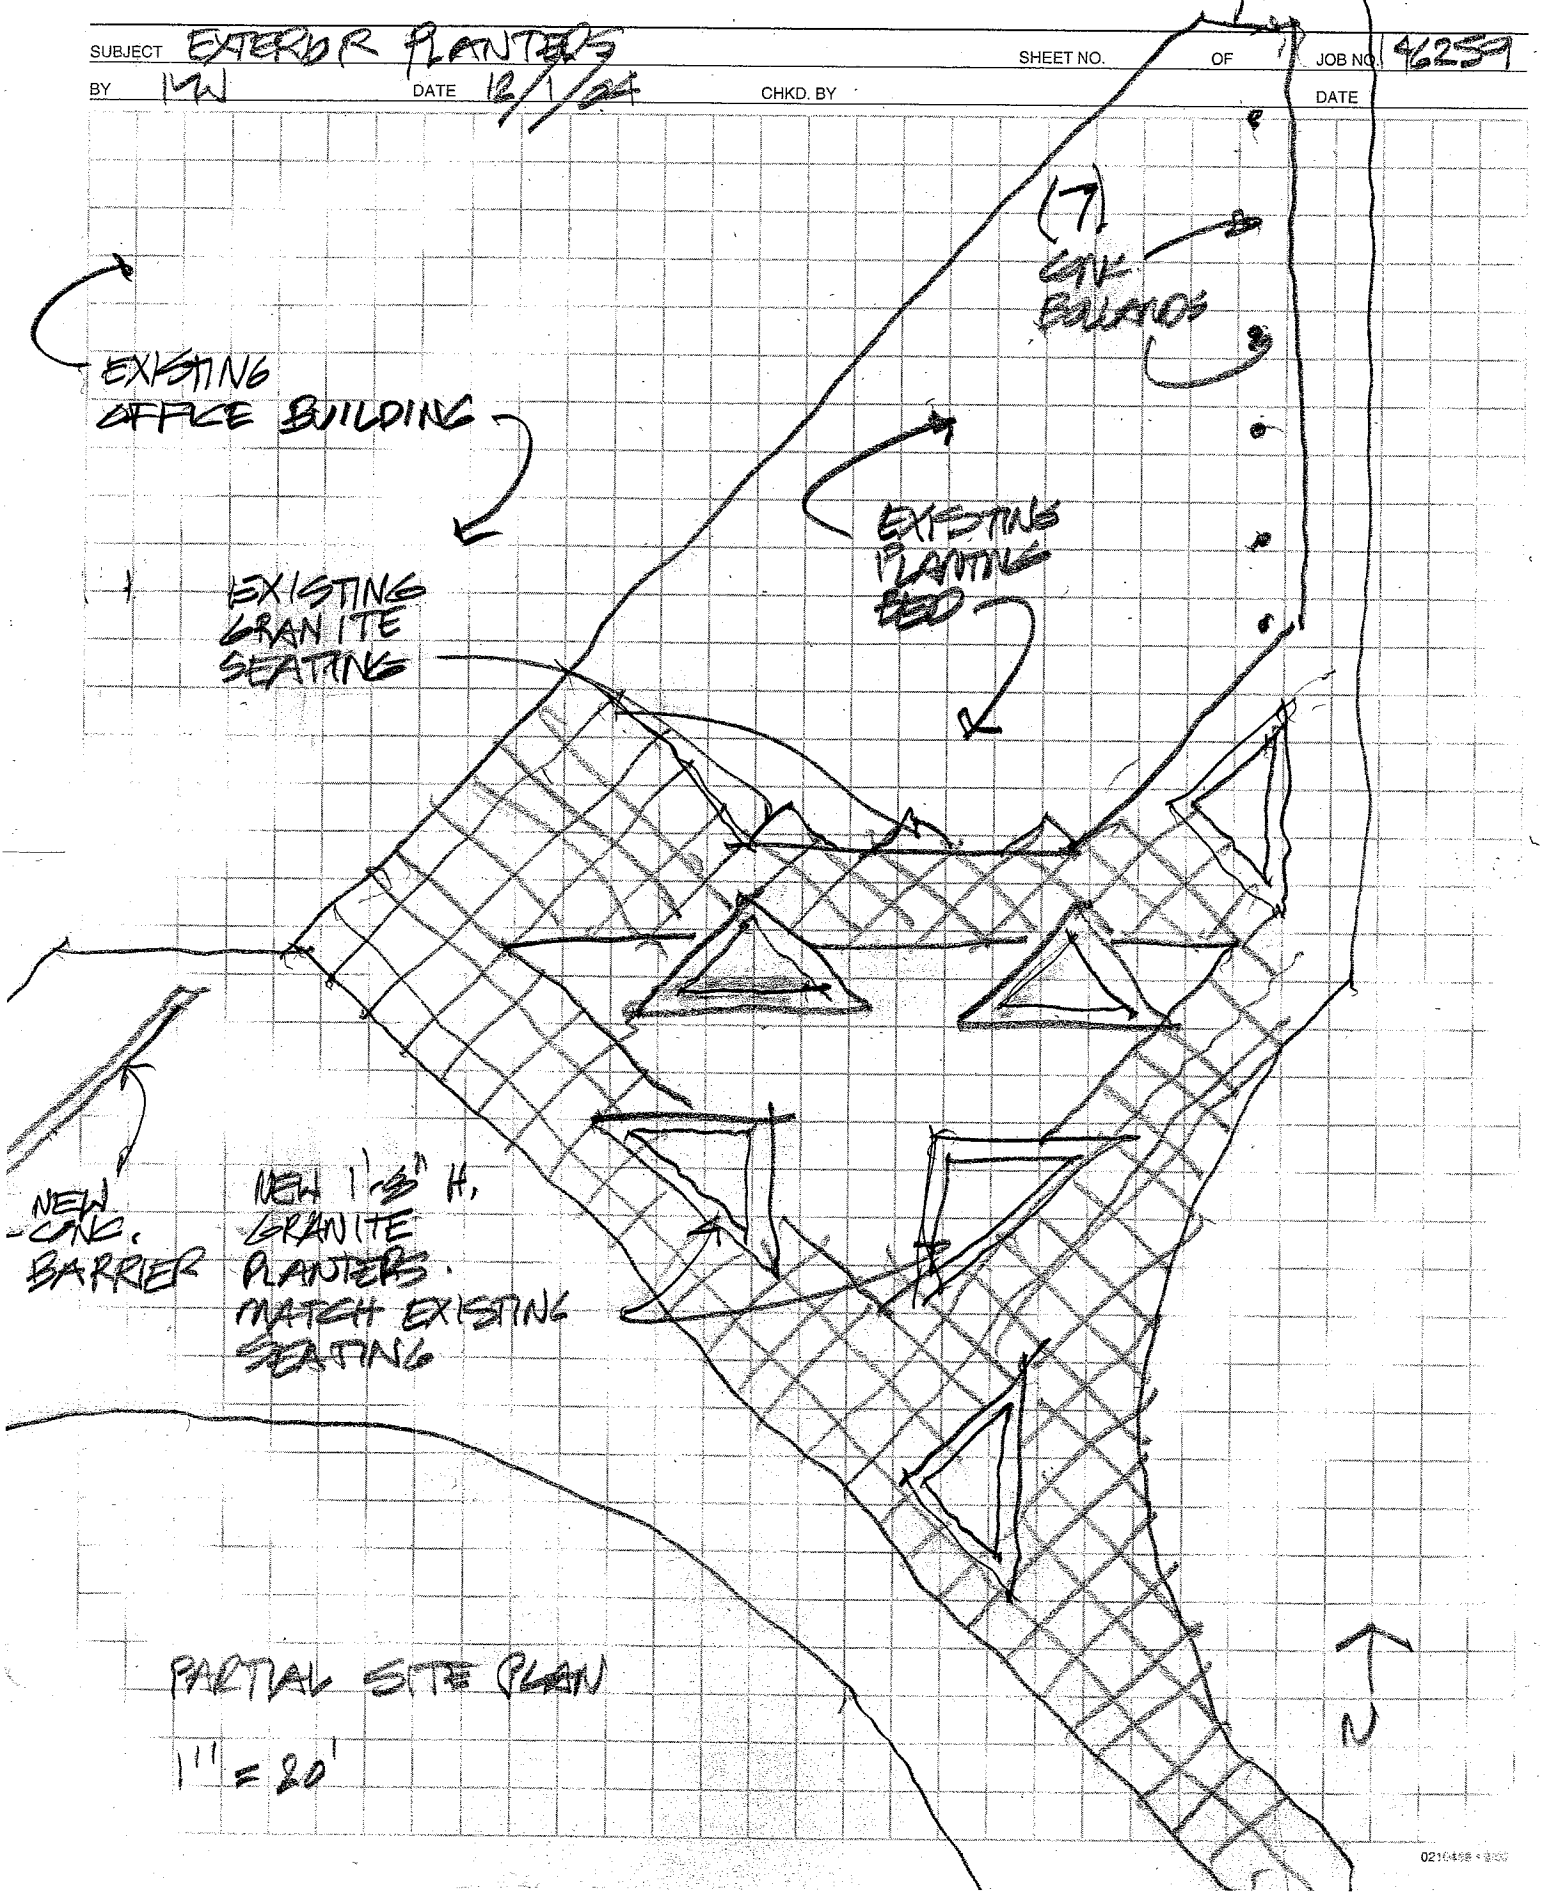

PARTIAL SITE PLAN

1" = 20'