**DESIGN MEMORANDUM**

146259-SK-ARCH-008

Client: STATE OF IOWA

Sheet _____ Of _____

Project: WALLACE BUILDING

Date: 7 DEC., 2004

Data For: 3RD FLOOR - EAST WING

Work Order: _____

Prepared By: LWB

Checked By: _____

File No: 146259

amec

Note: This form must be used for project calculations and original filed in project files

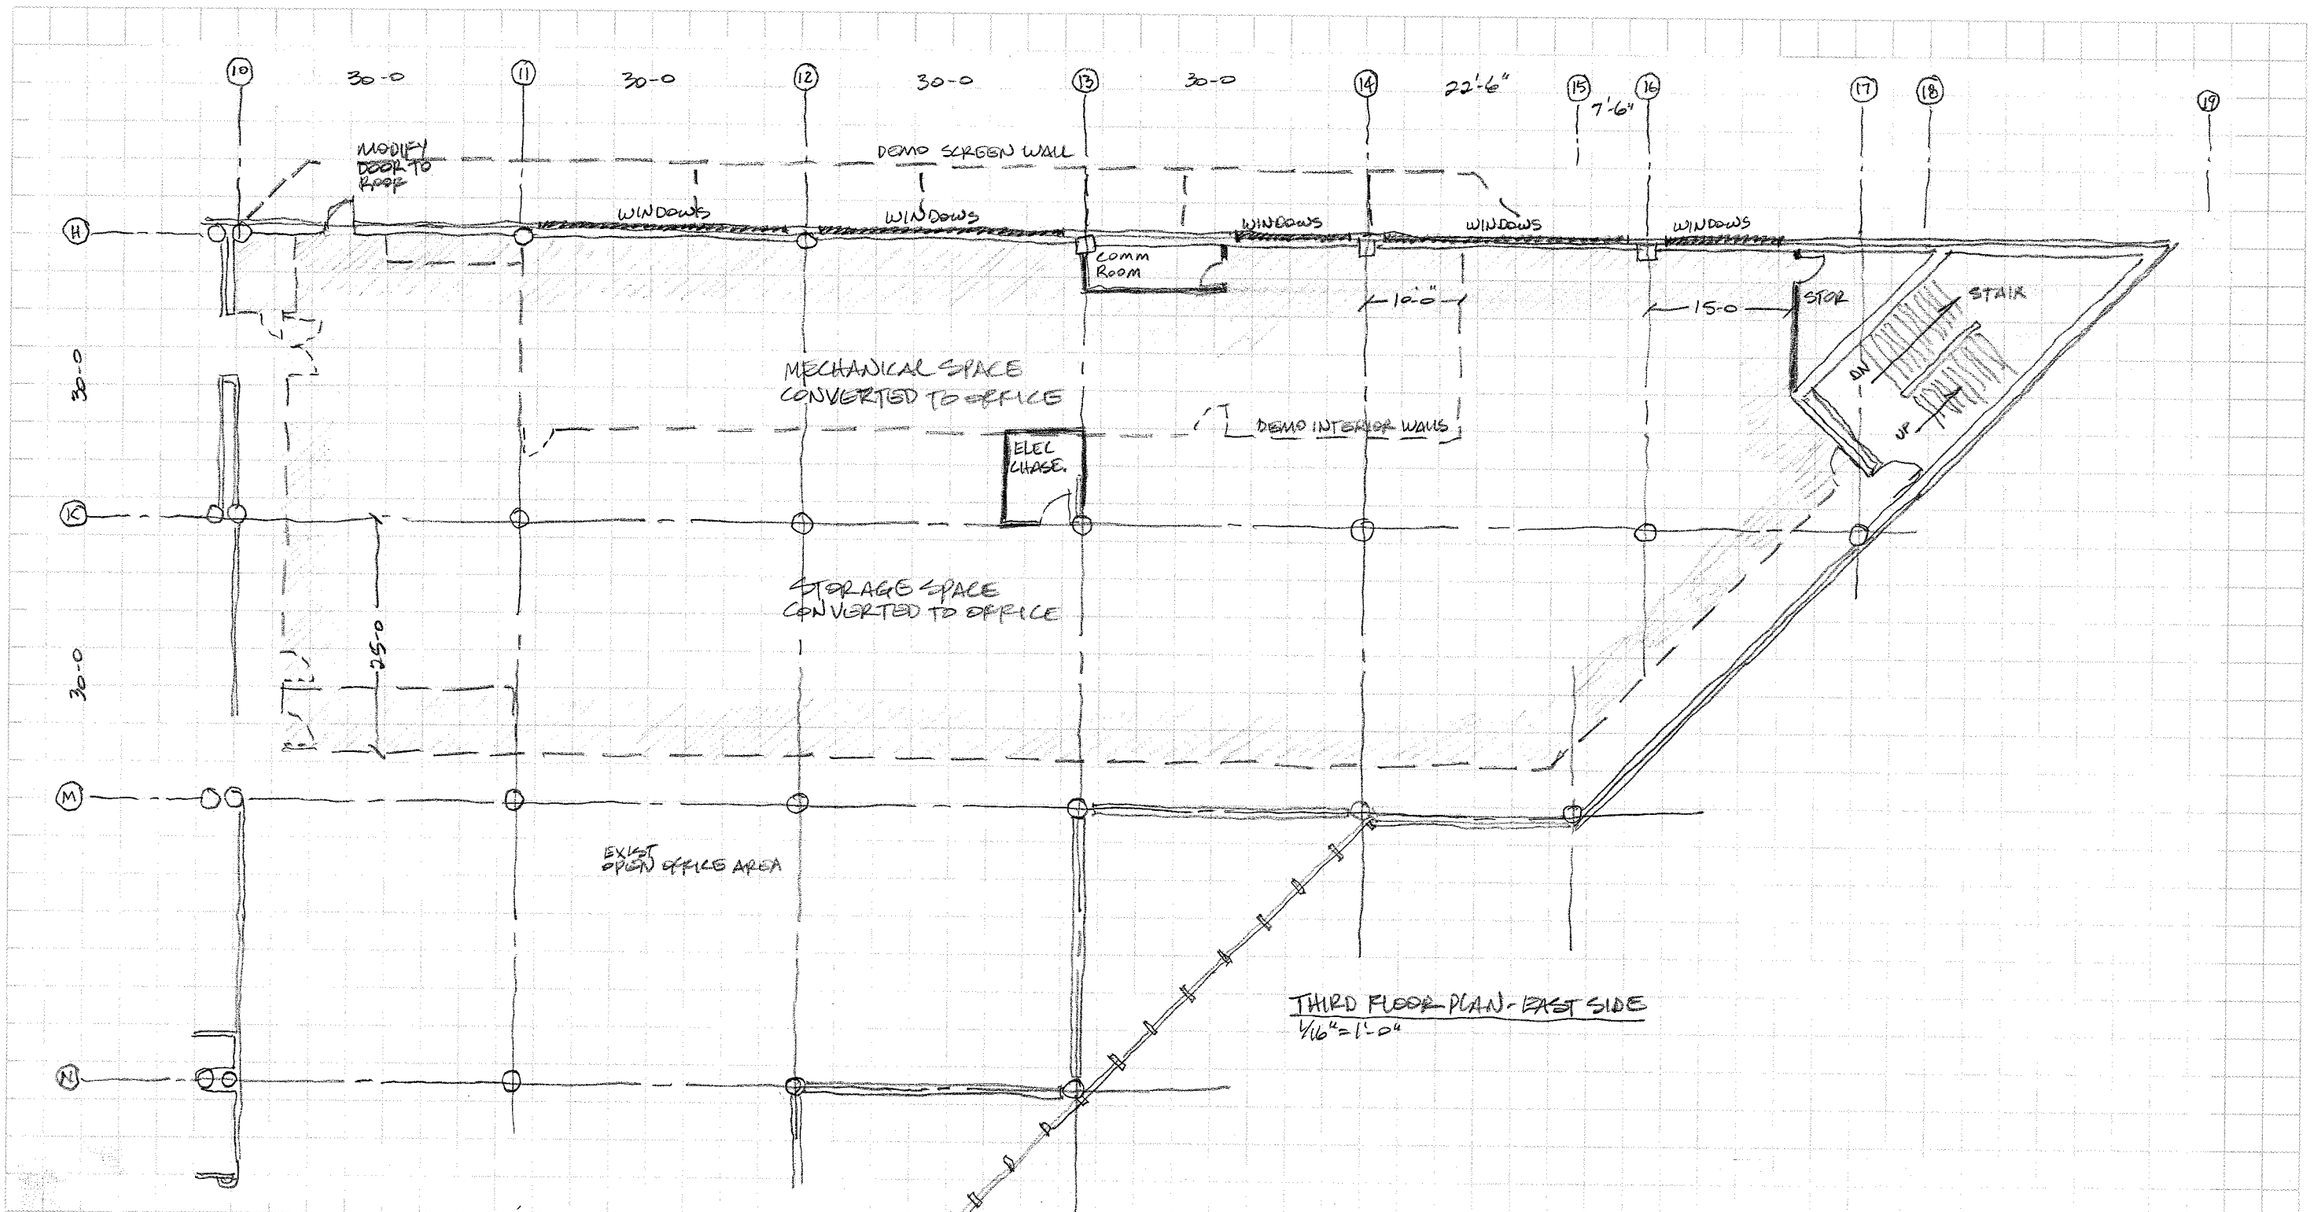


THIRD FLOOR PLAN - EAST SIDE
1/16" = 1'-0"