Judy Blank – Myron and Jacqueline Blank Foundation

Mark Finkelstein – Jewish Federation

Elaine Steinger – Jewish Federation

Matthew Carlile – Landscape Architect

CONFLUENCE

Site Plan

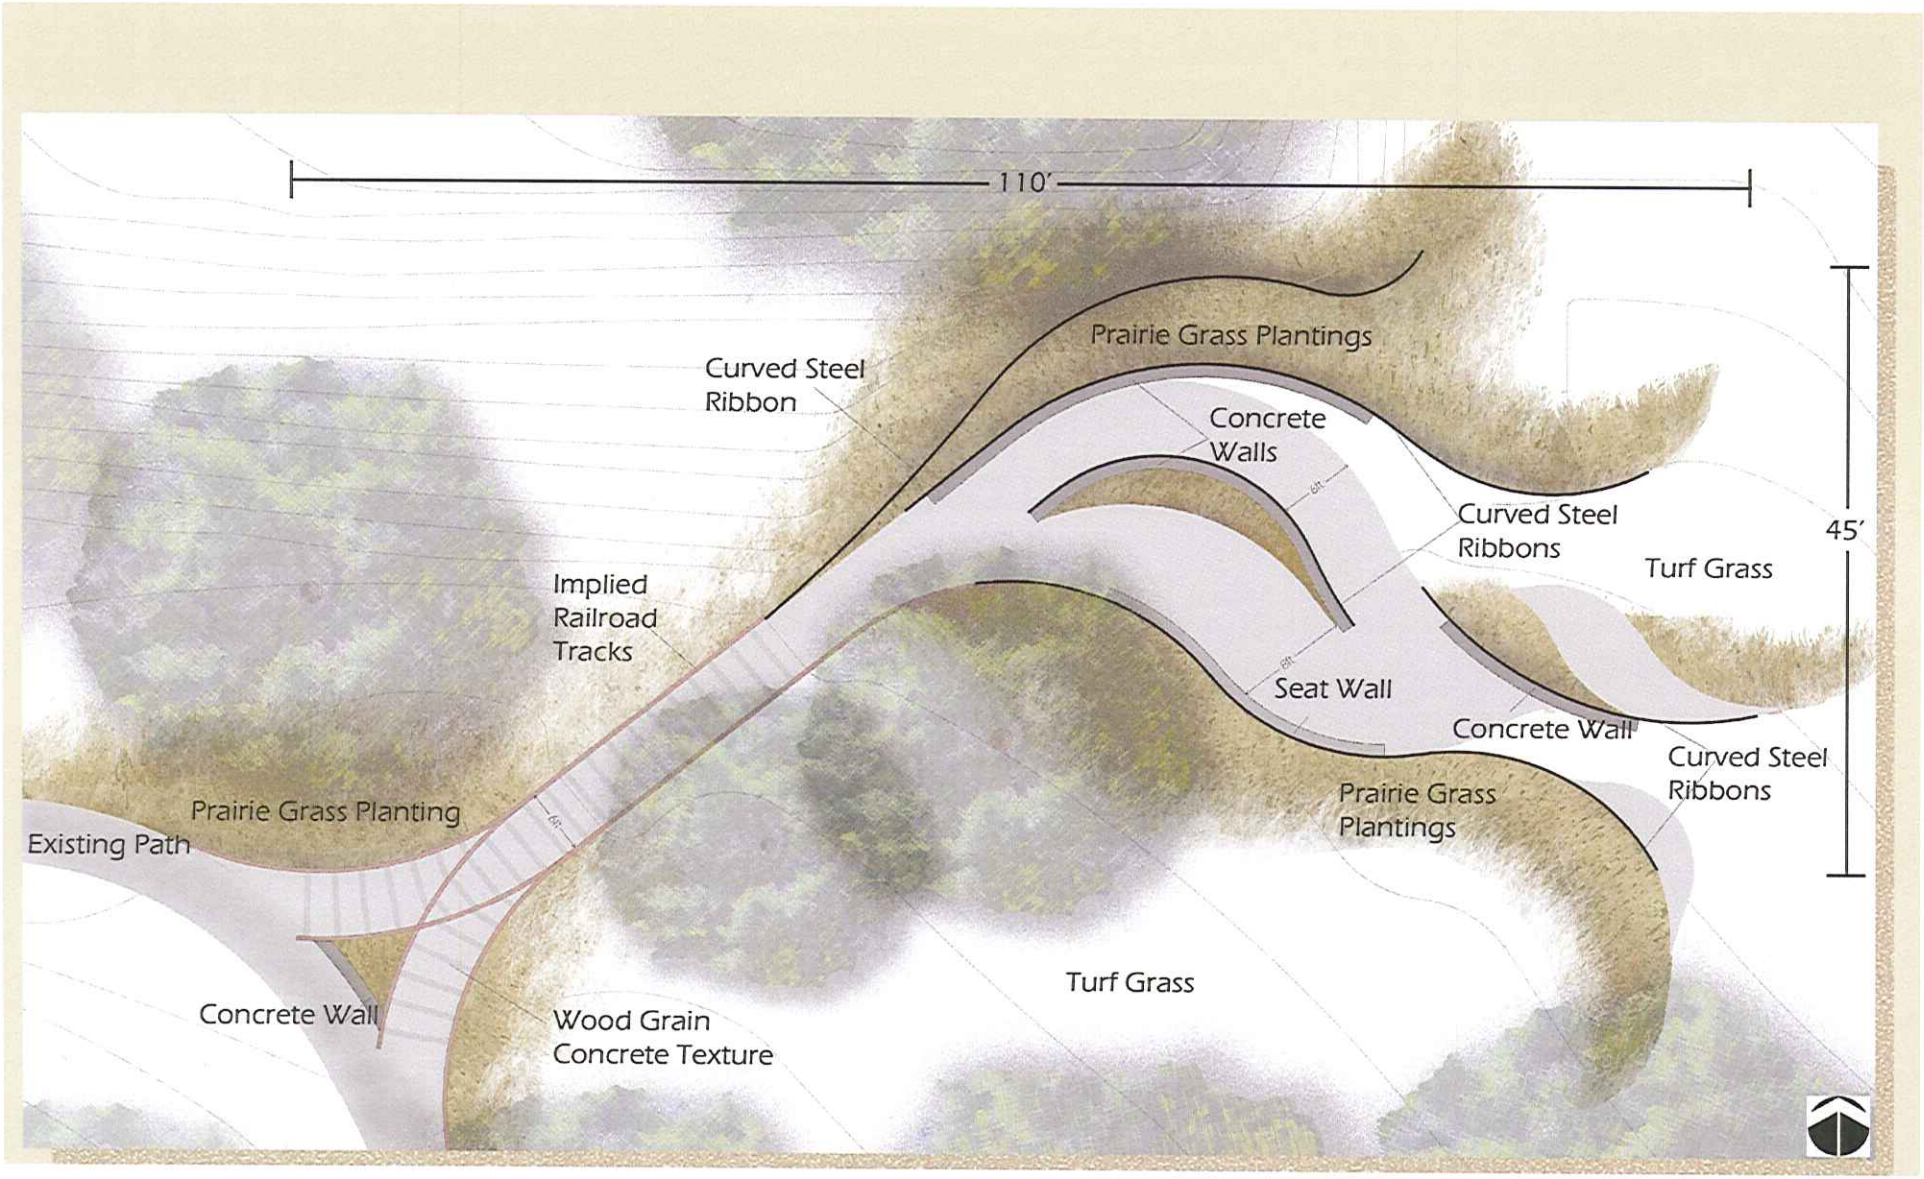

CONFLUENCE Student Design

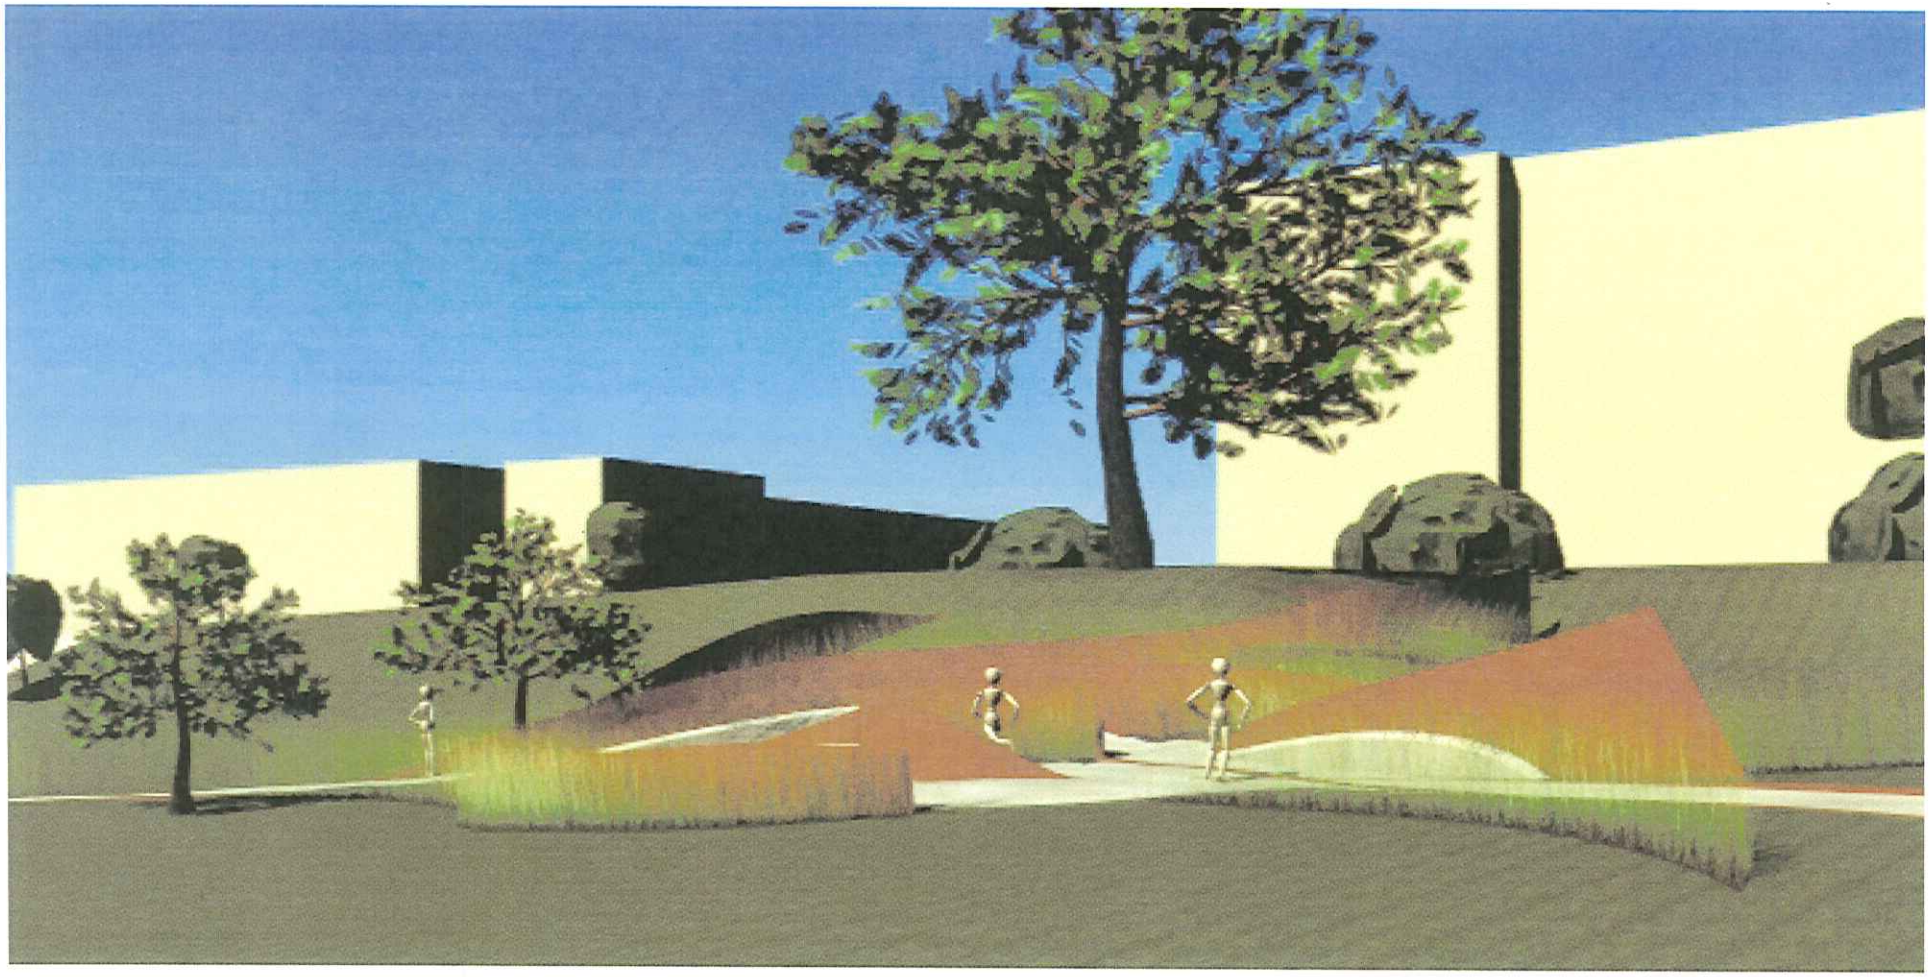

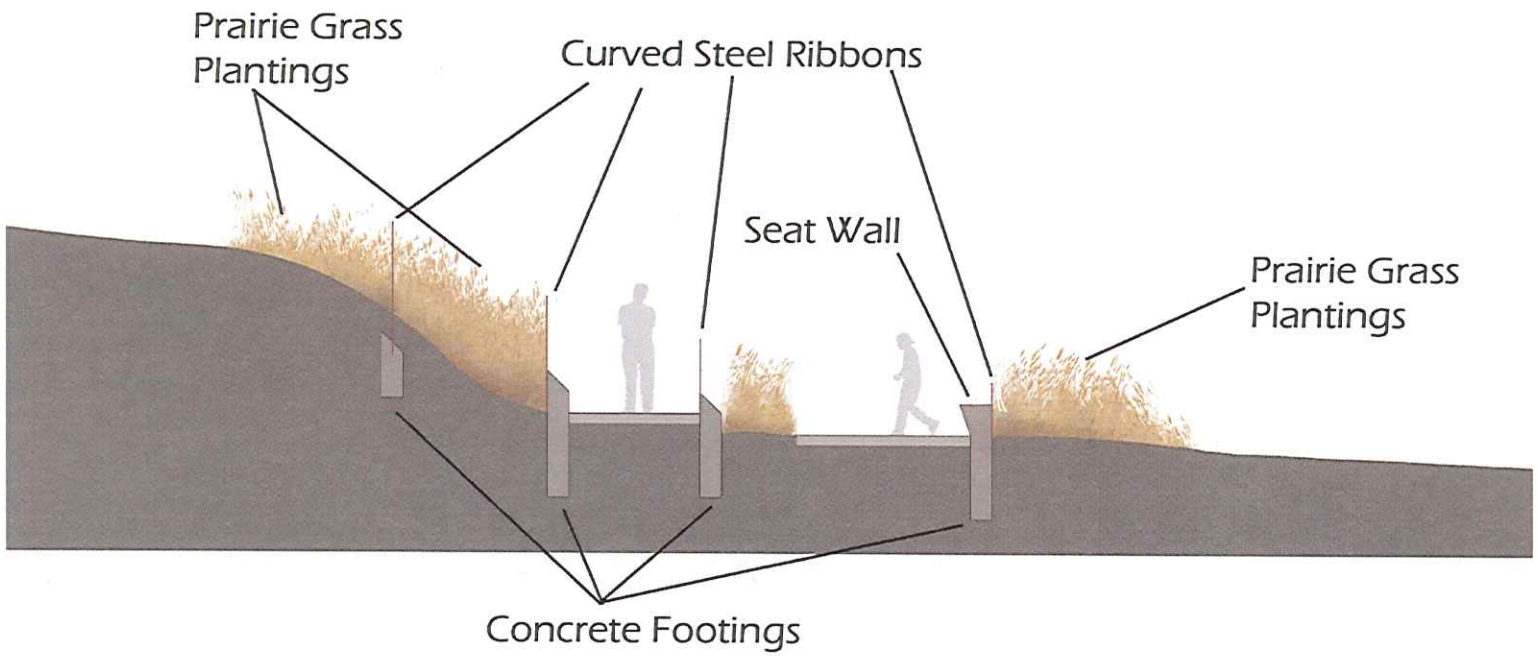
Prairie Grass
Plantings
Curved Steel Ribbons
Seat Wall
Prairie Grass
Plantings
Concrete Footings

CONFLUENCE Site Plan

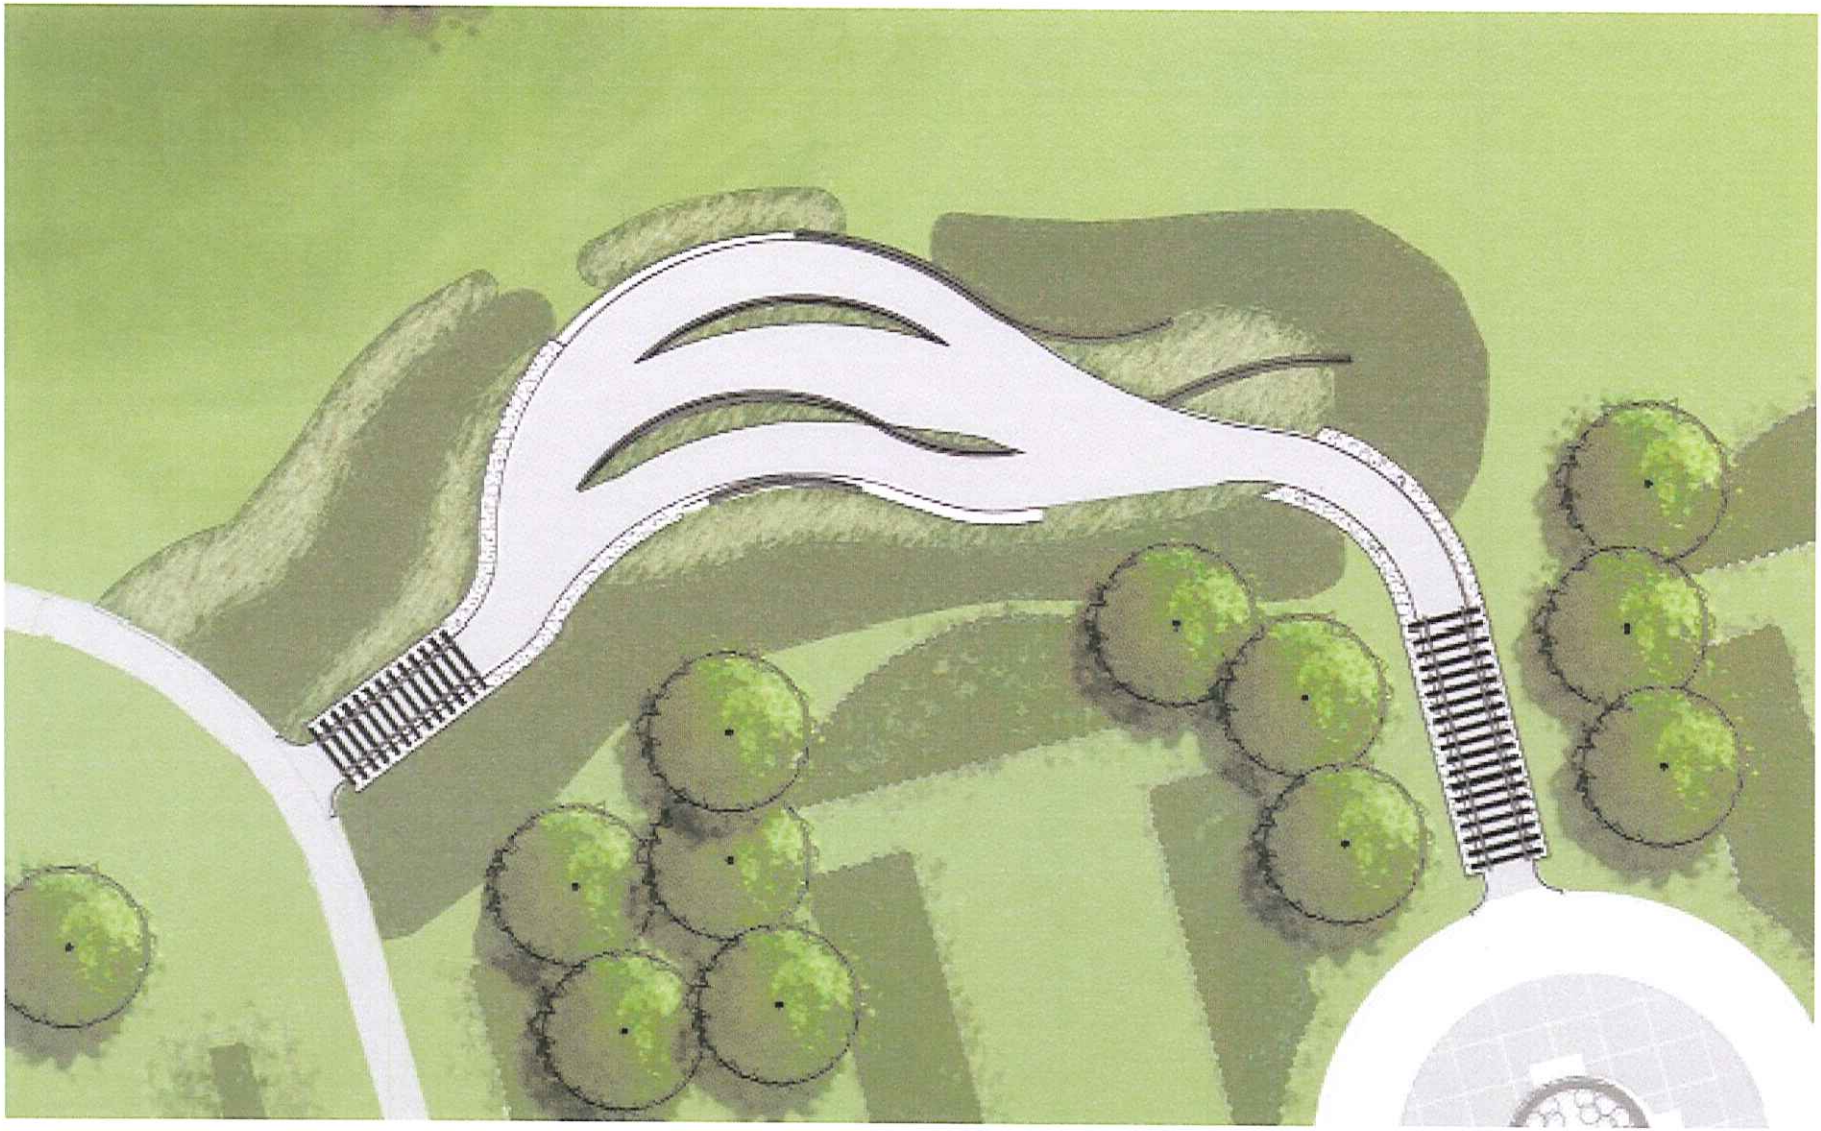

CONFLUENCE

Site Plan Enlargement

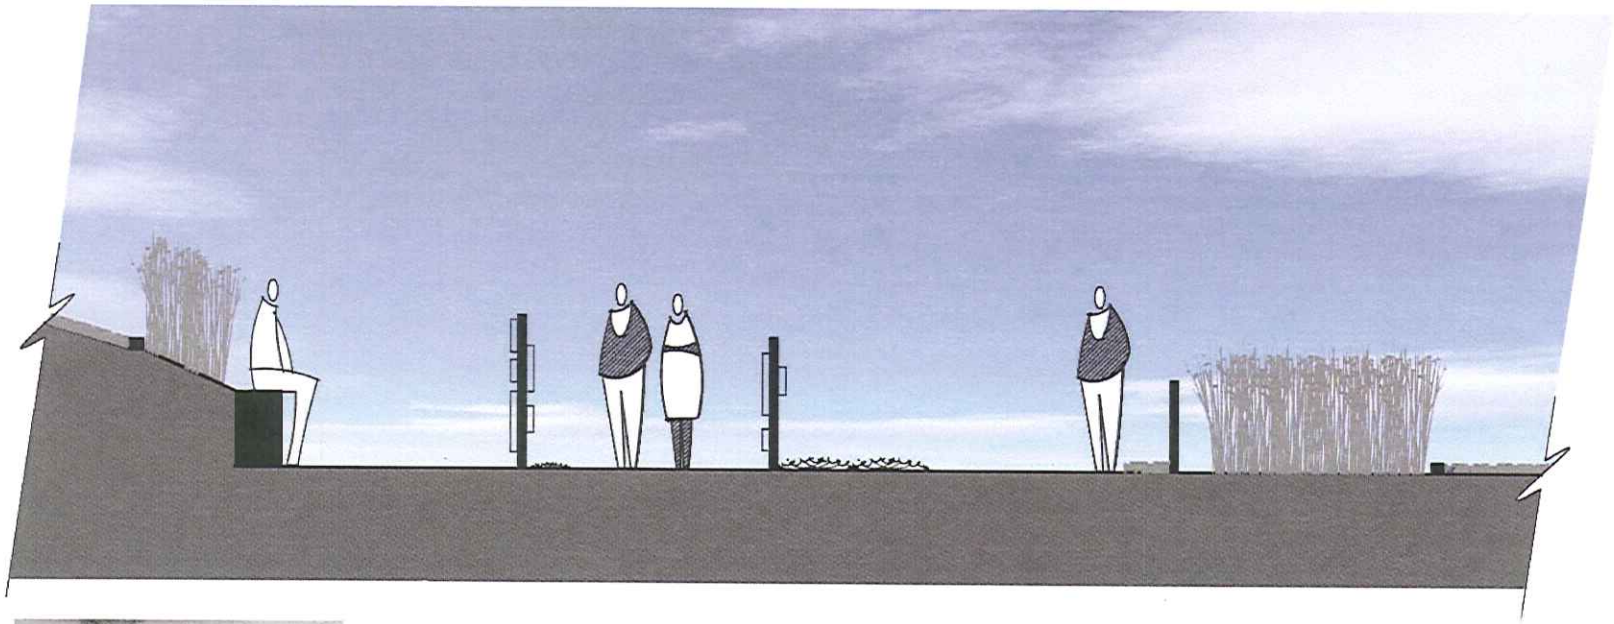

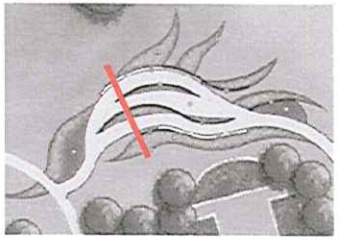

CONFLUENCE

Site Section, Looking East

View 1

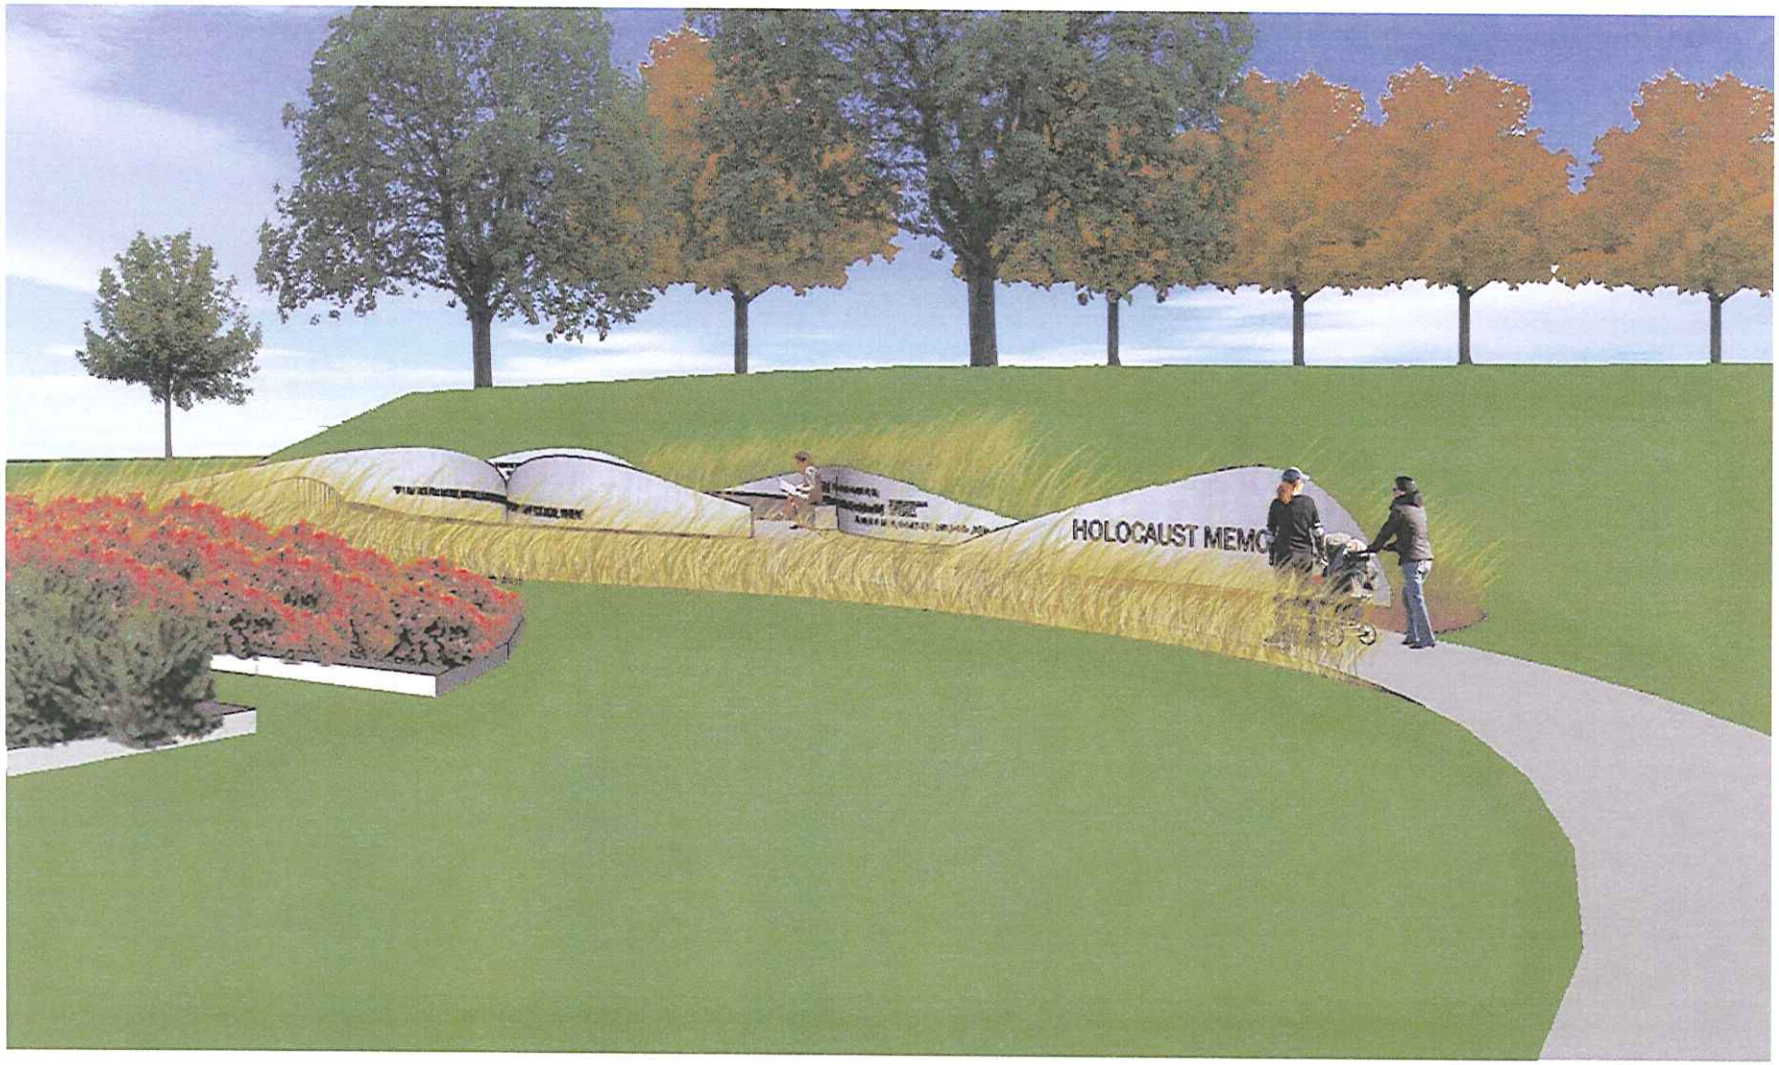

CONFLUENCE

Wall Perspectives

View 2

CONFLUENCE

Wall Perspectives

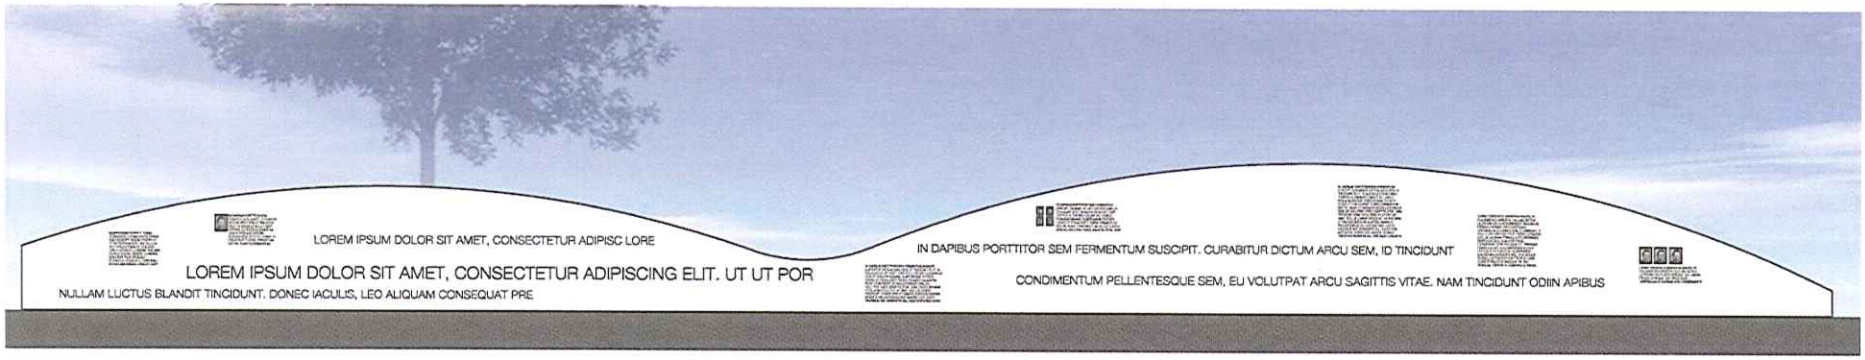

SCALE: 1"=5'

0' 2.5' 5' 10'

CONFLUENCE

Wall Elevation Looking South

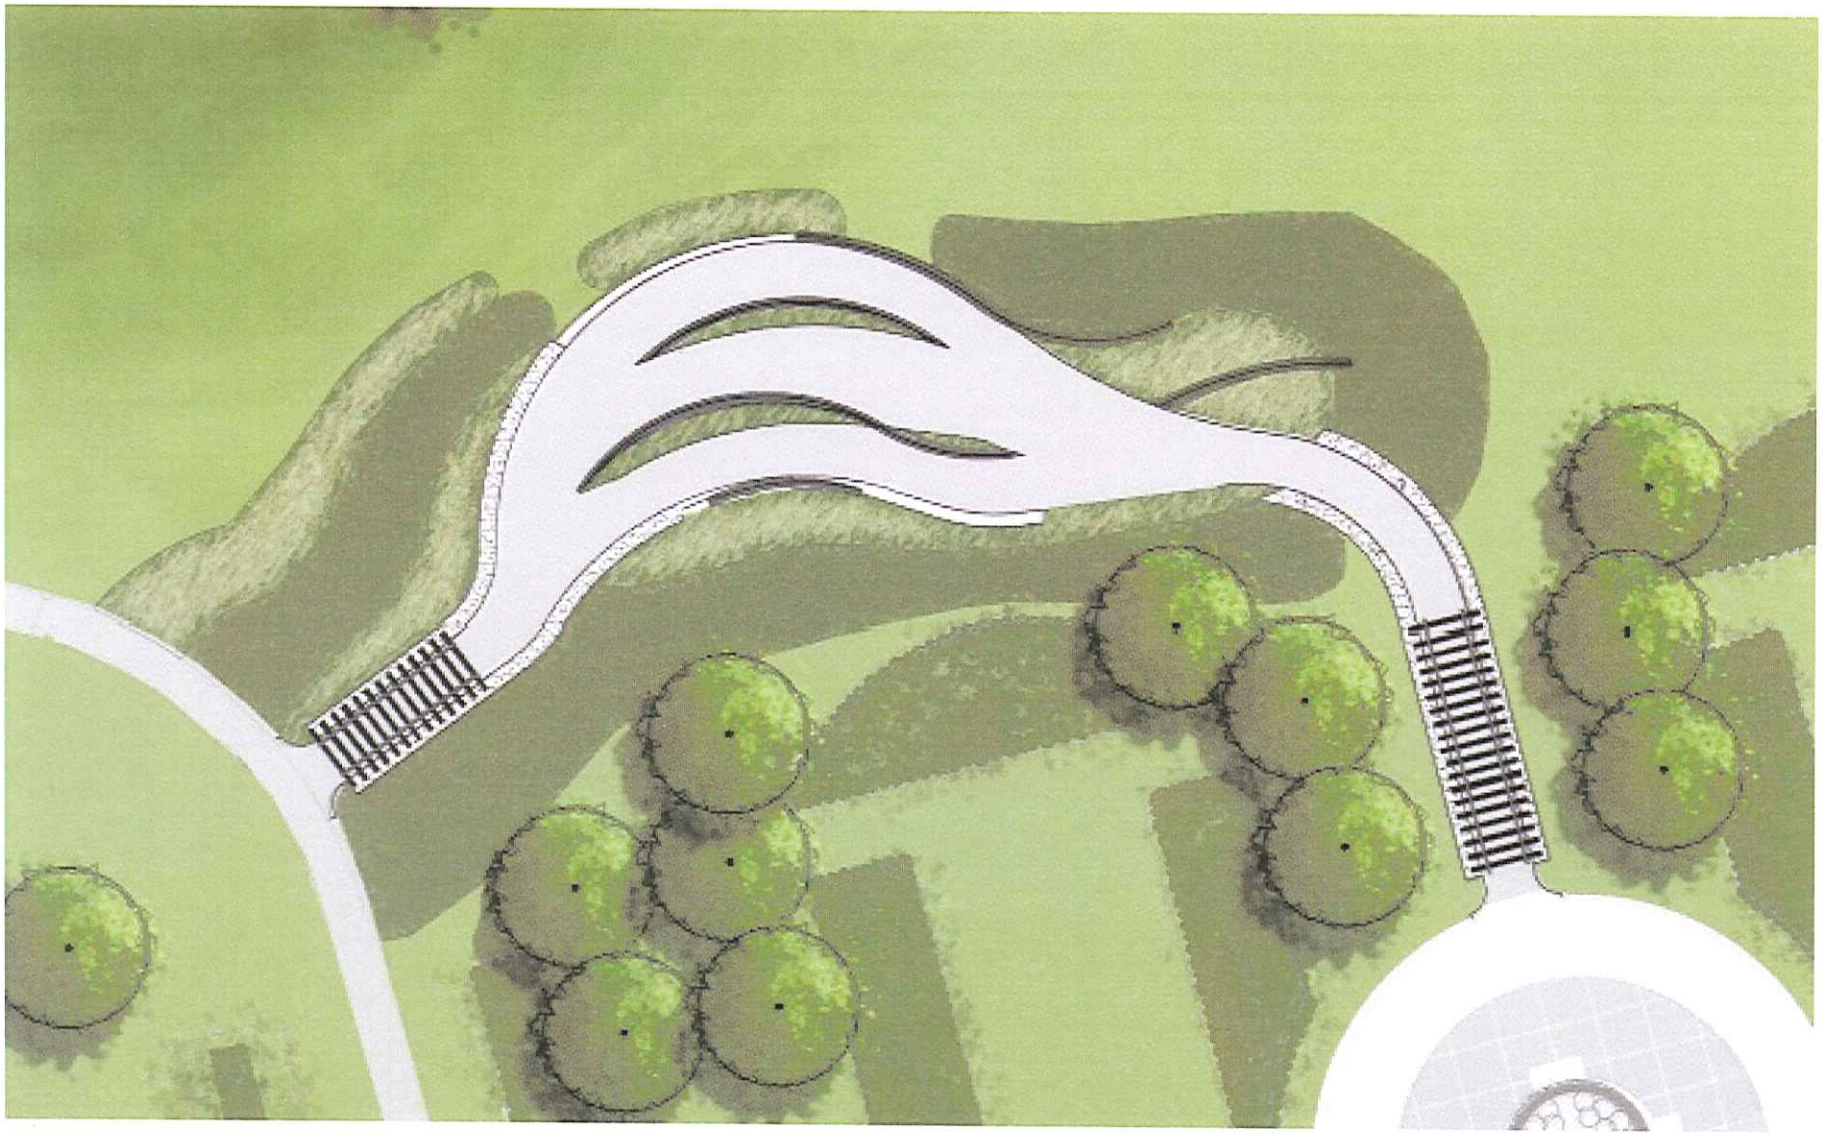

CONFLUENCE

Site Plan Enlargement

PRODUCED BY AN AUTODESK EDUCATIONAL PRODUCT

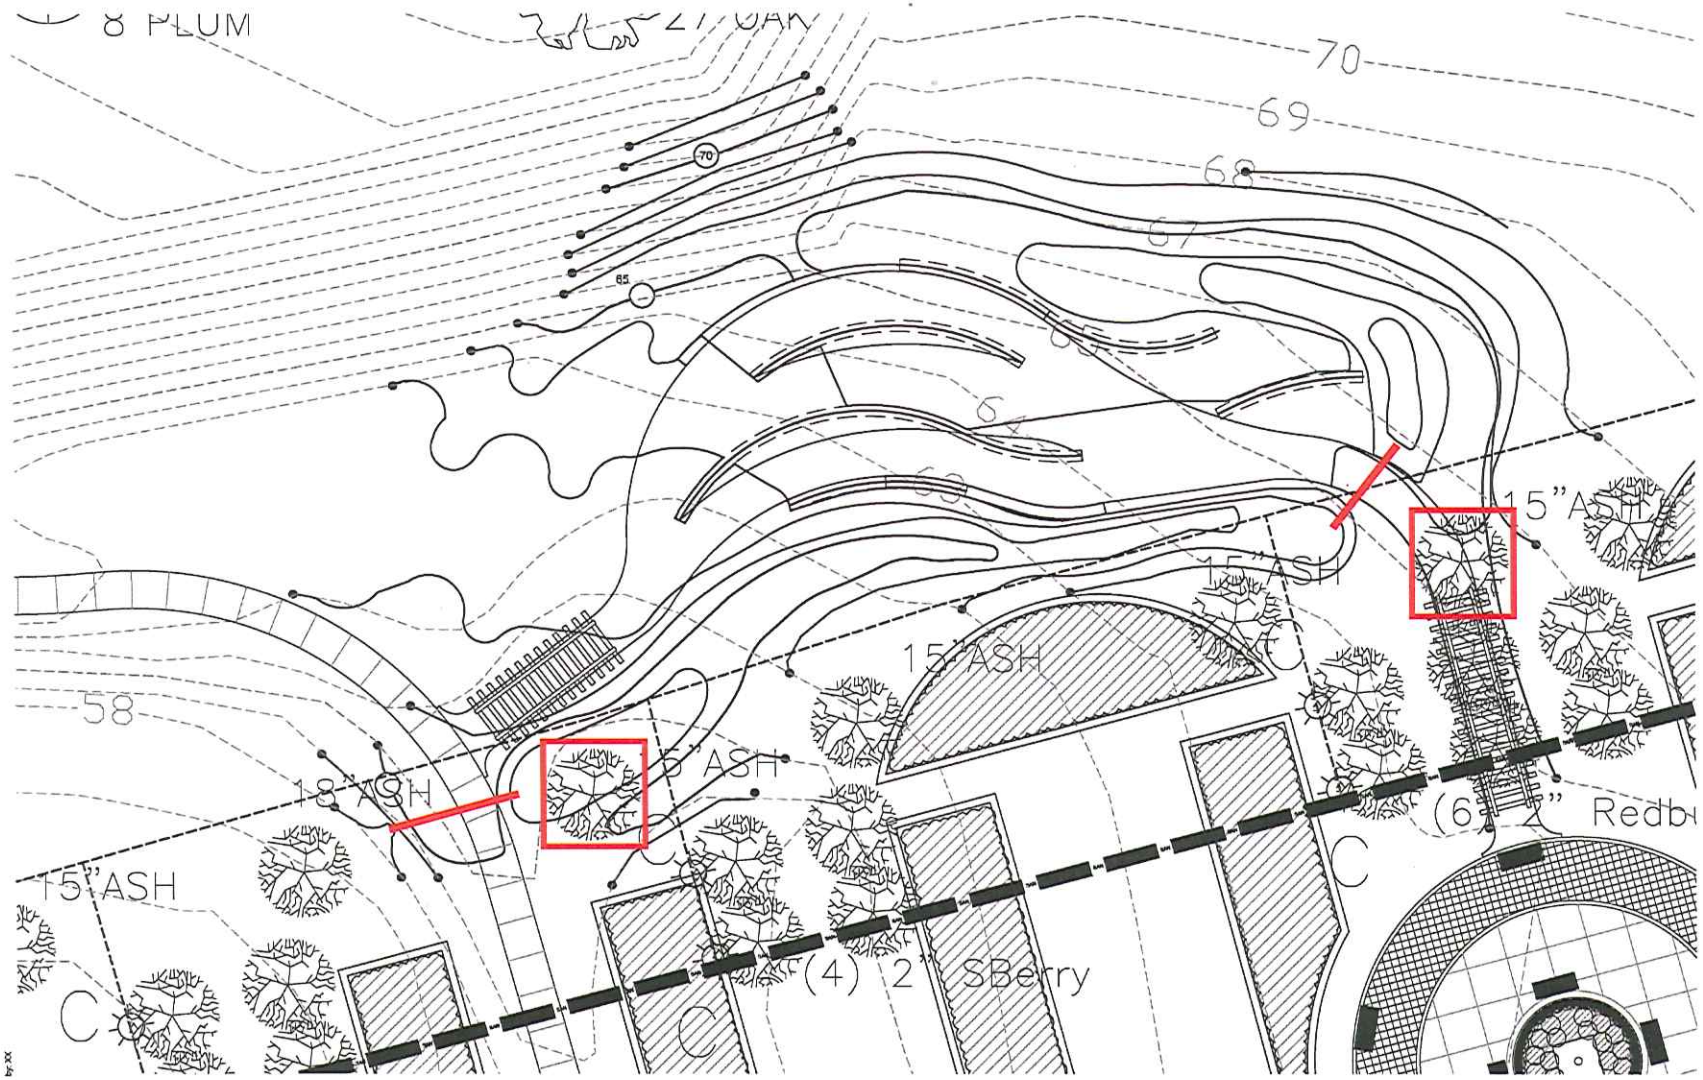

CONFLUENCE

Grading Plan & Demolition Discussion

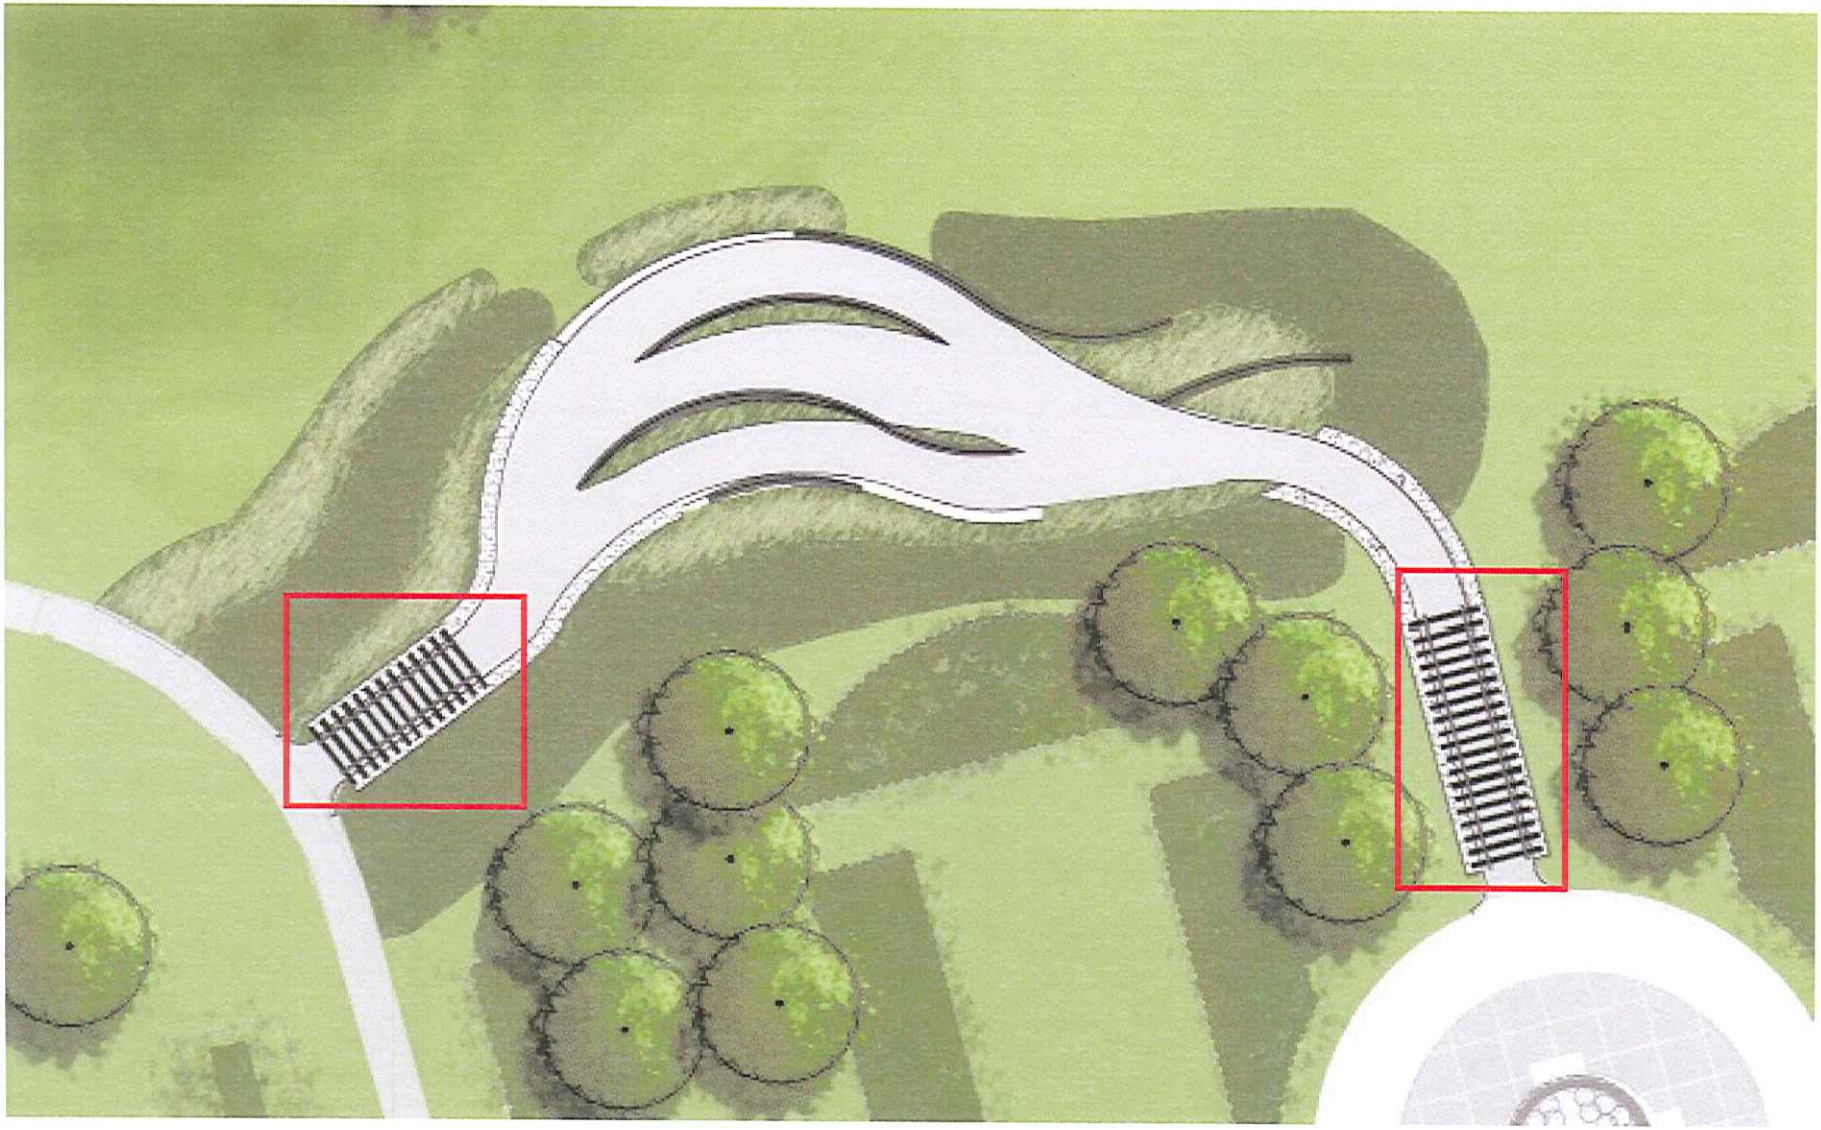

CONFLUENCE

Site Plan Enlargement

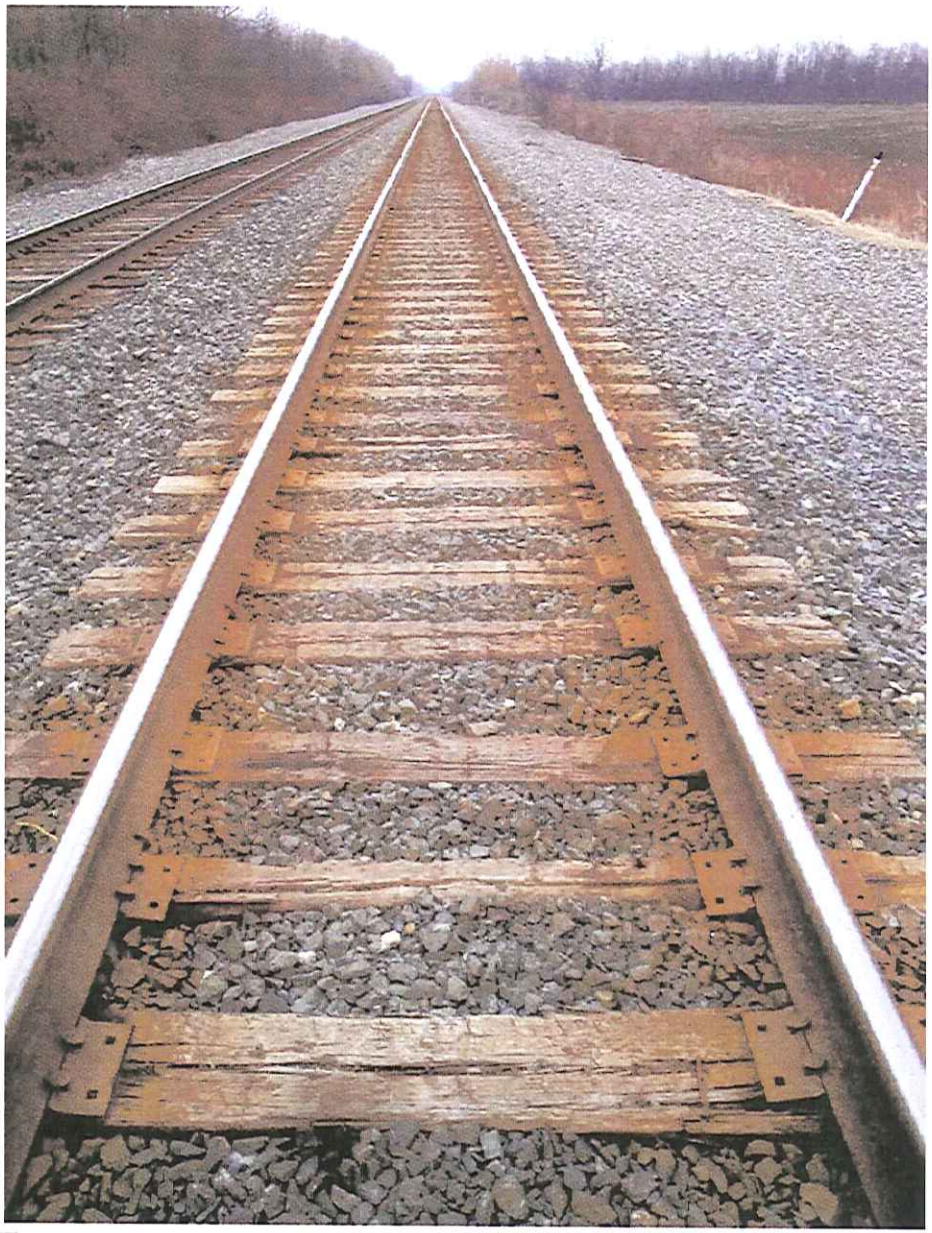

CONFLUENCE

Railroad Imagery

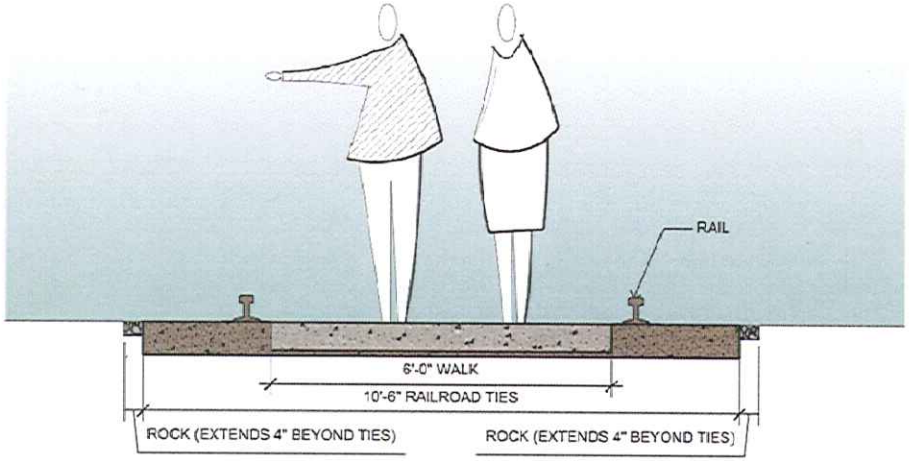

SECTION: 6' WALK WITH RAIL MOUNTED OUTSIDE (OPTION A)

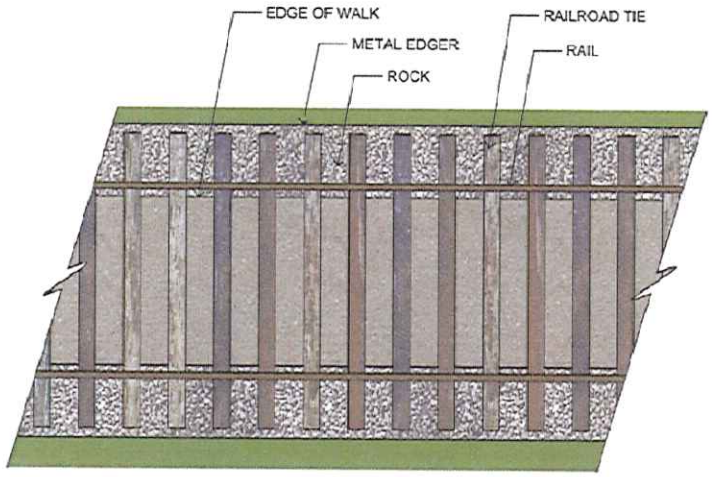

PLAN: 6' WALK WITH RAIL MOUNTED OUTSIDE (OPTION A)

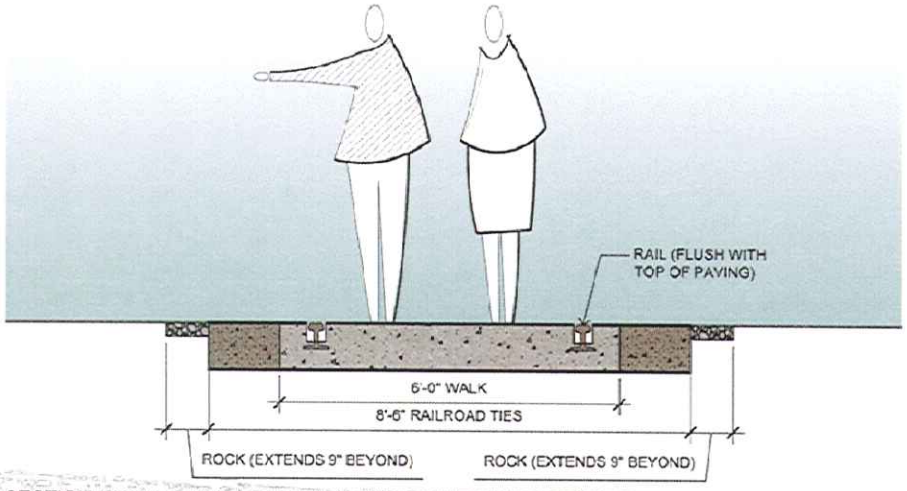

SECTION: 6' WALK WITH RAIL FLUSH WITH PAVEMENT (OPTION B)

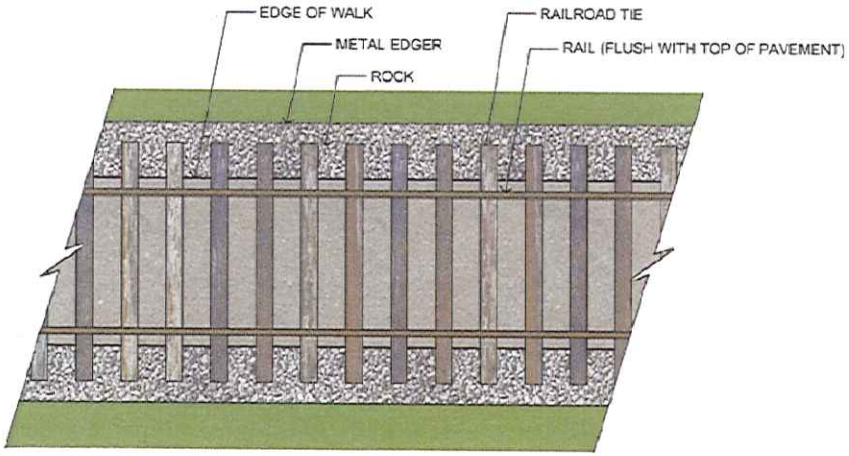

PLAN: 6' WALK WITH RAIL FLUSH WITH PAVEMENT (OPTION B)

CONFLUENCE

Railroad Track Details

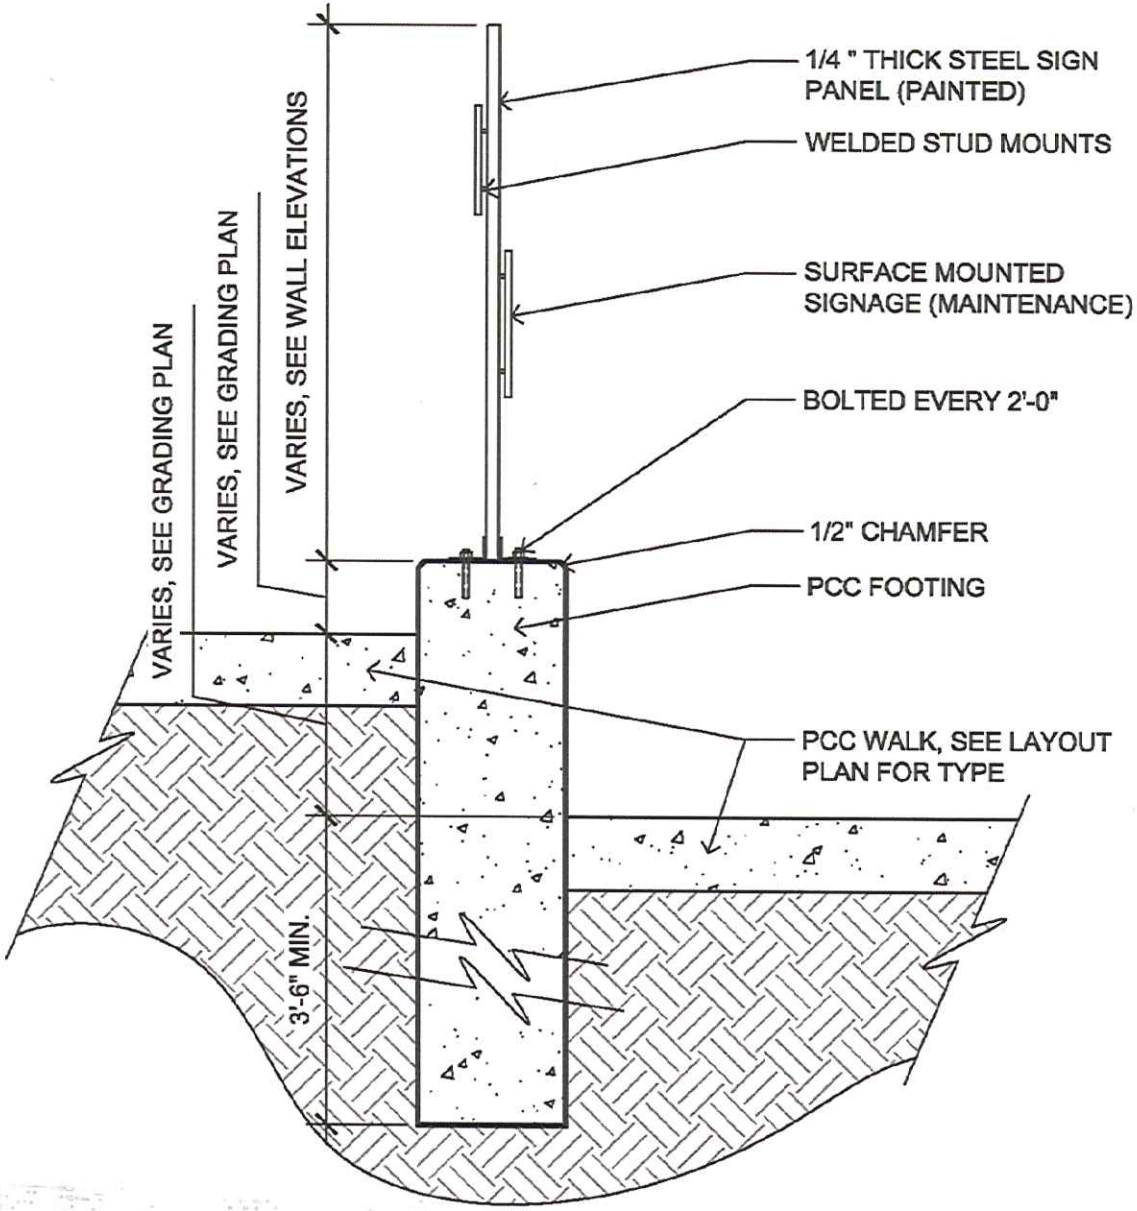

CONFLUENCE

Wall Section

Panel Length – 24'

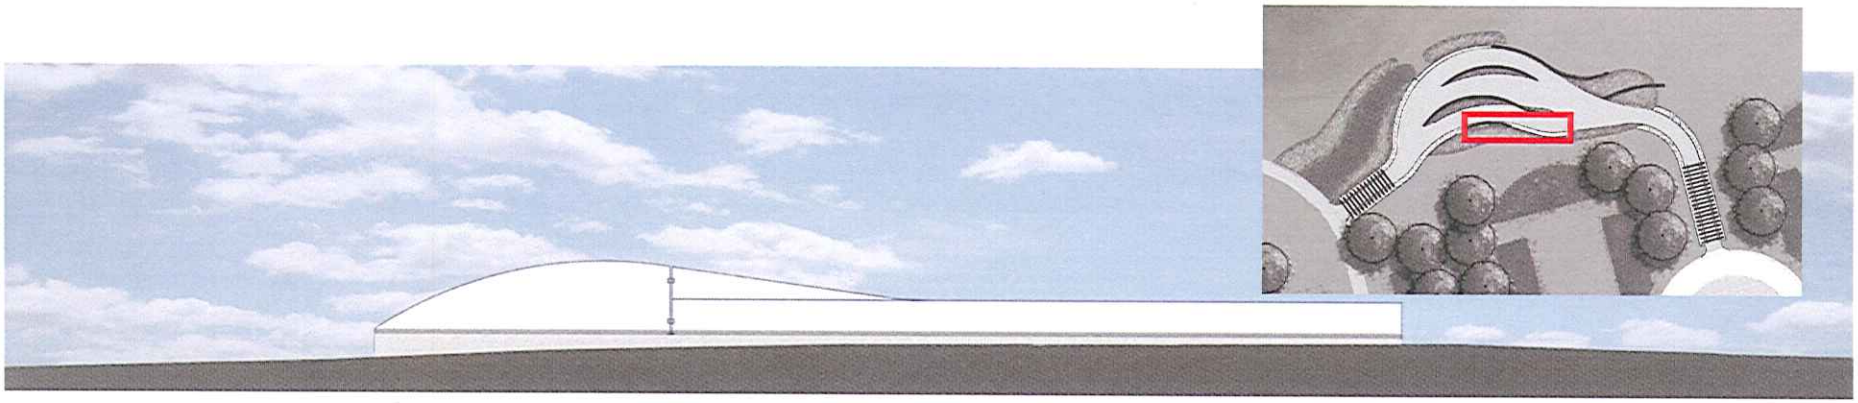

South Elevation

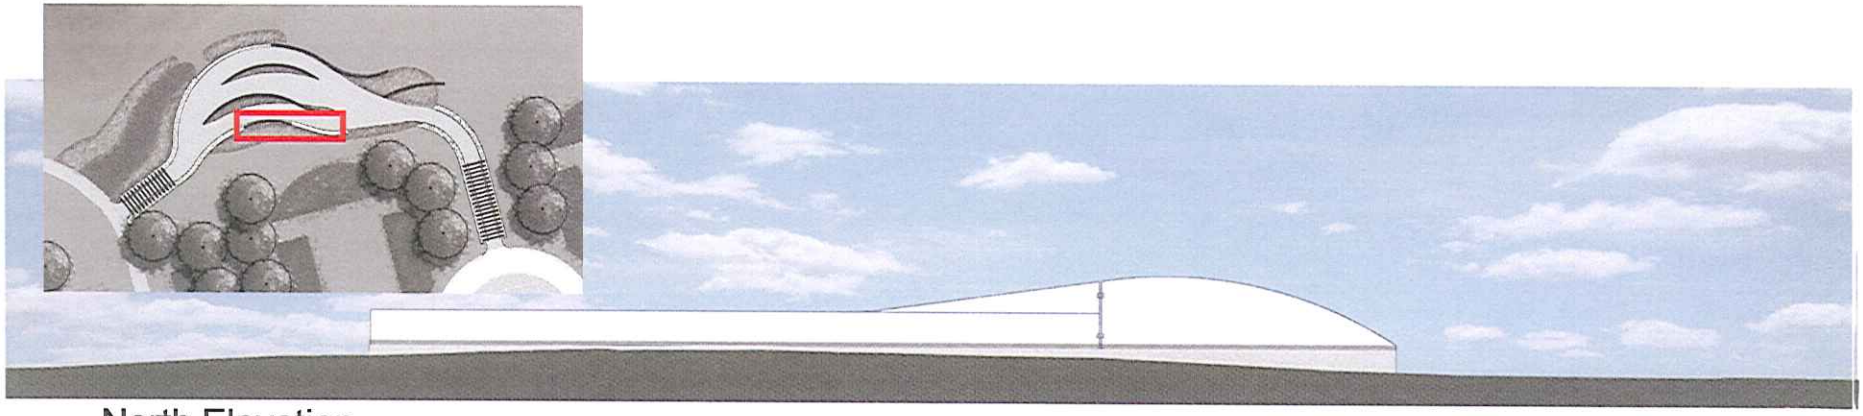

North Elevation

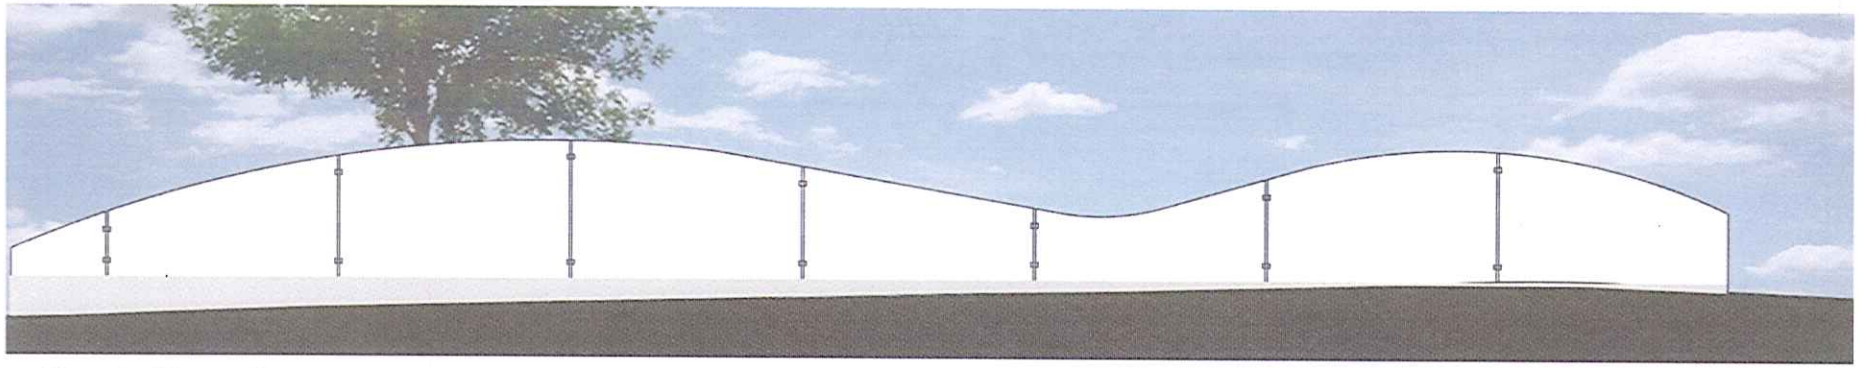

South Elevation

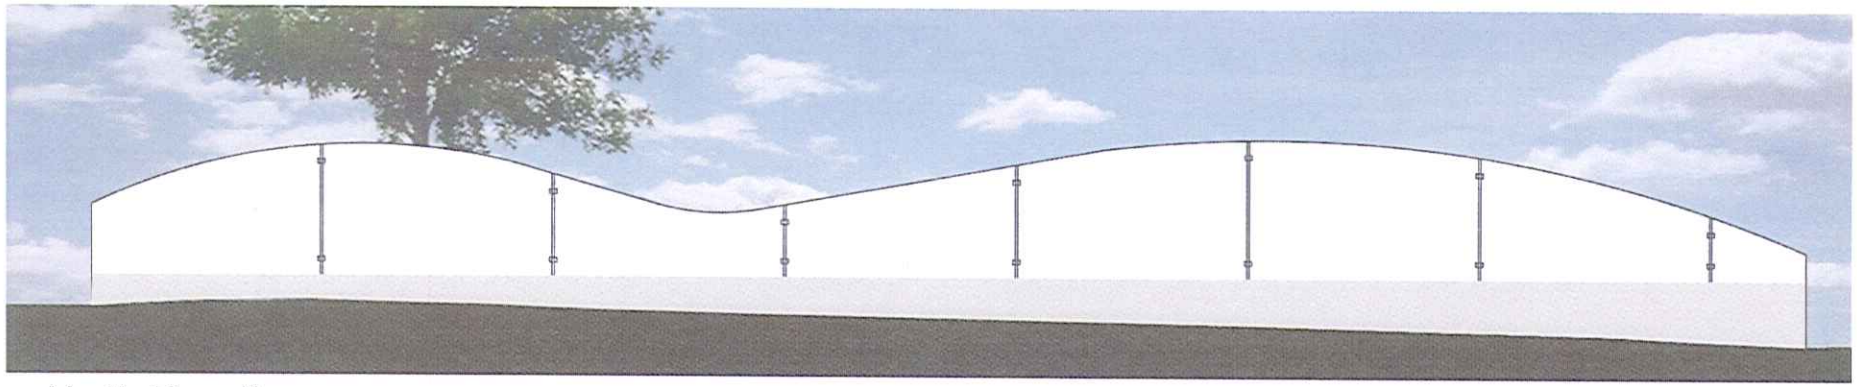

North Elevation

Panel Length – 67’

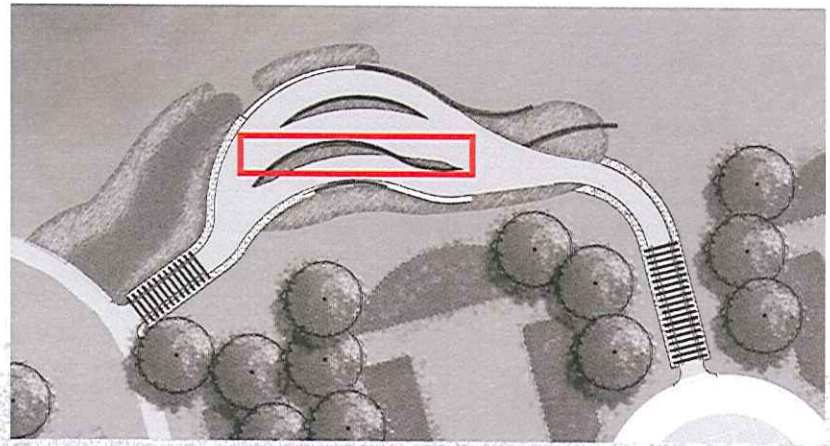

CONFLUENCE

Wall Elevations

South Elevation

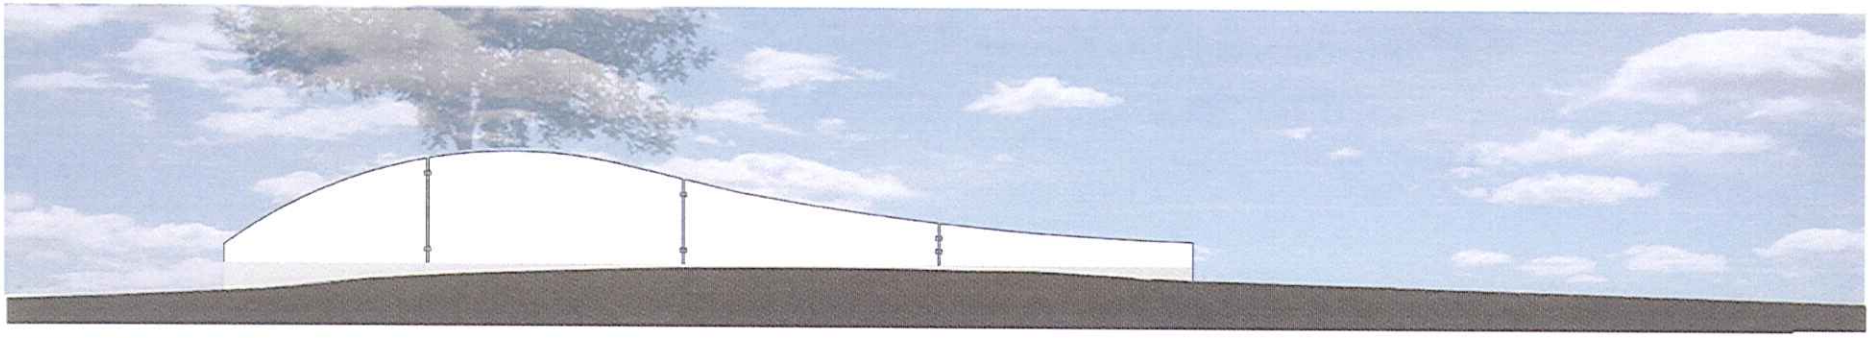

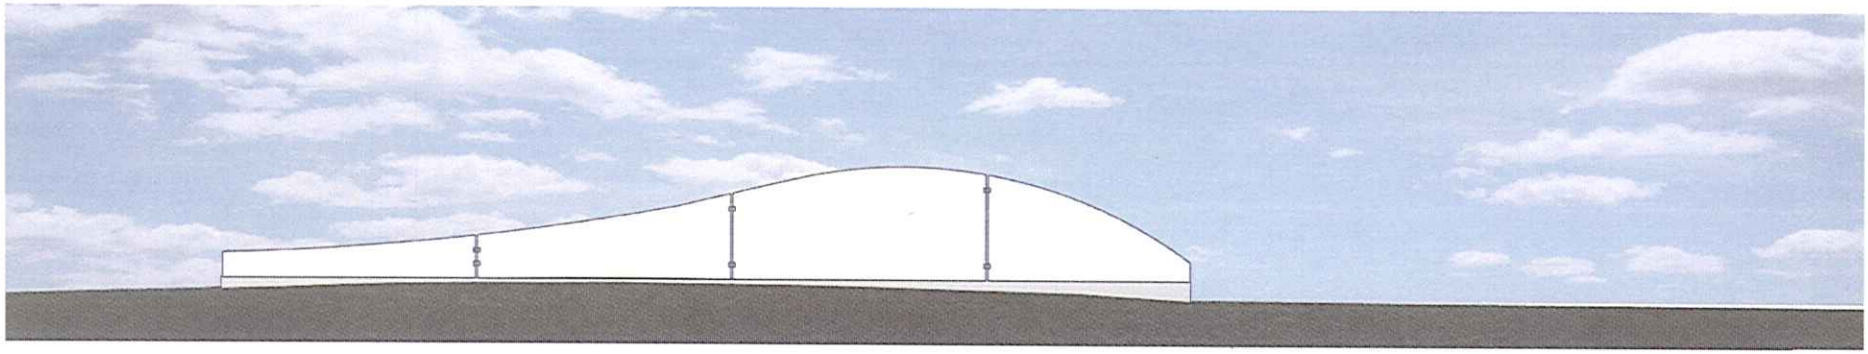

North Elevation

Panel Length – 38’

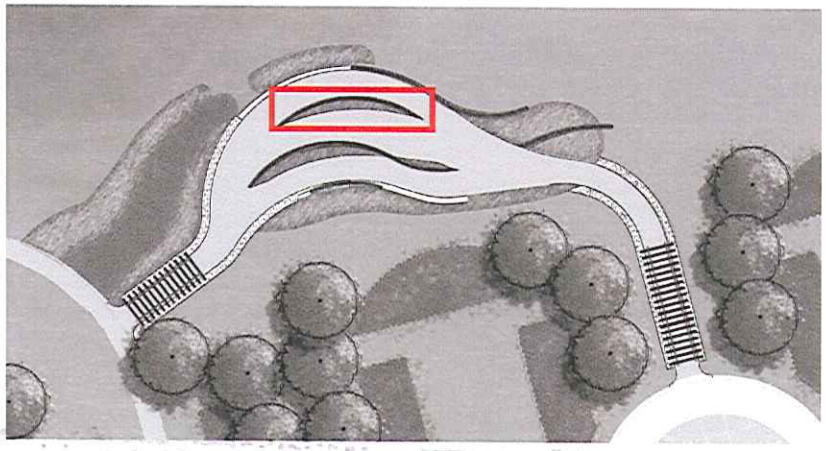

CONFLUENCE

Wall Elevations

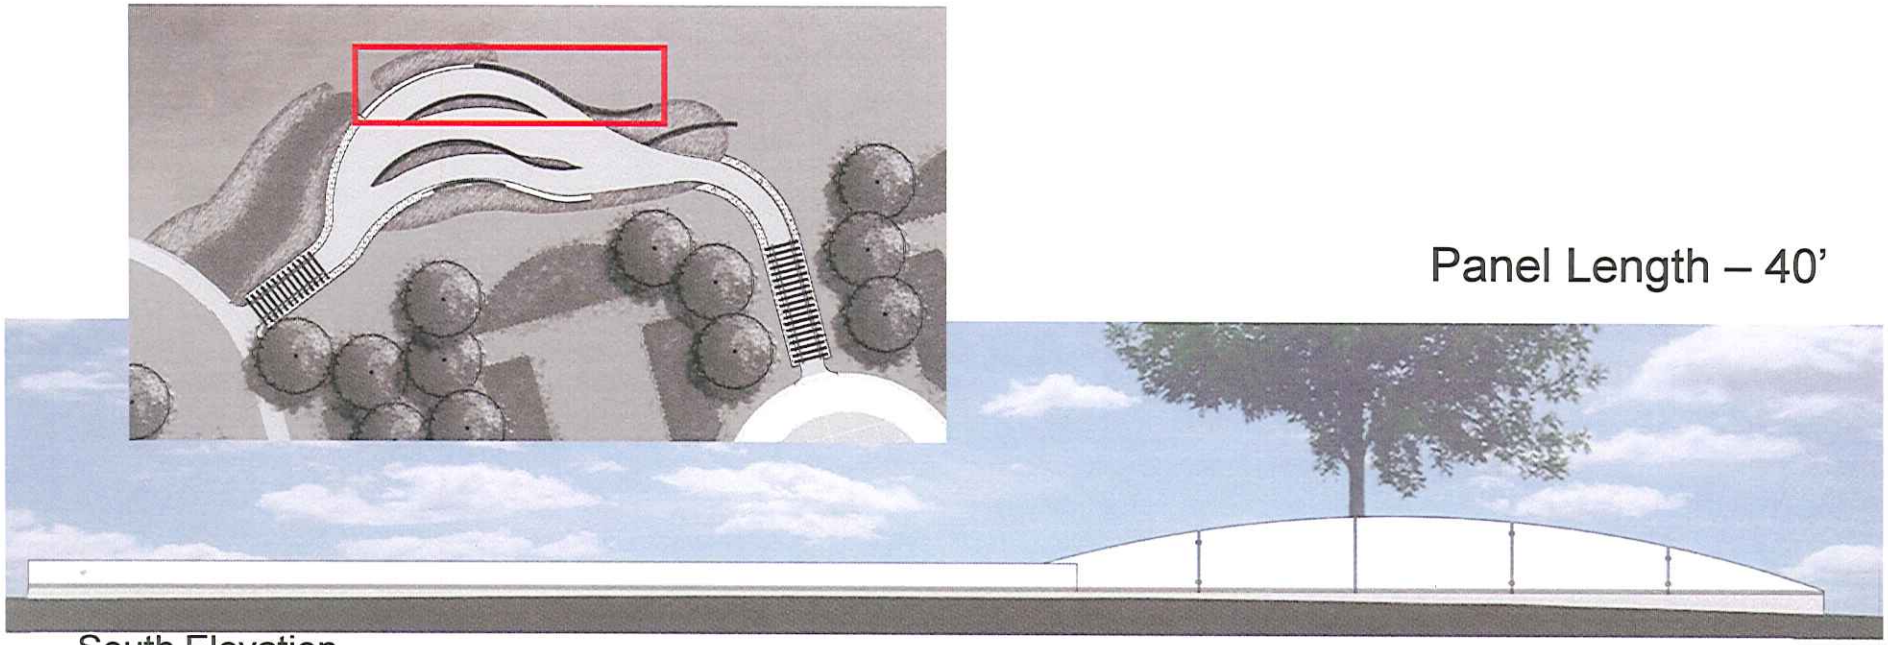

South Elevation

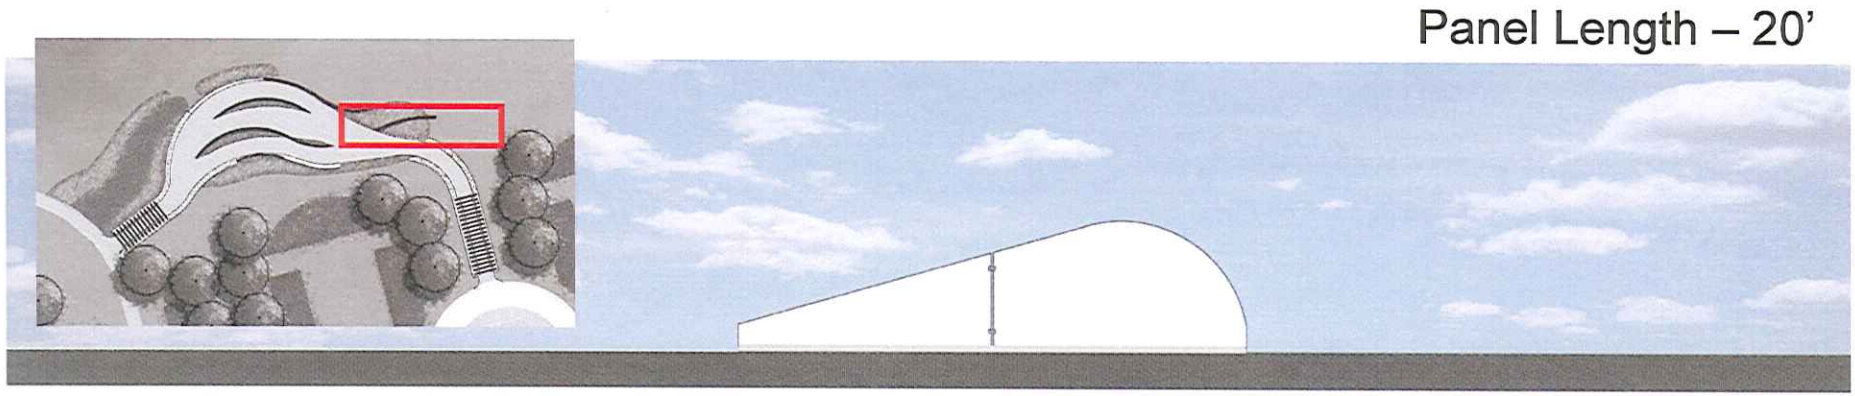

South Elevation

Flanagan
Studio
In Honor of
Hallie Flanagan Davis '11

MEN

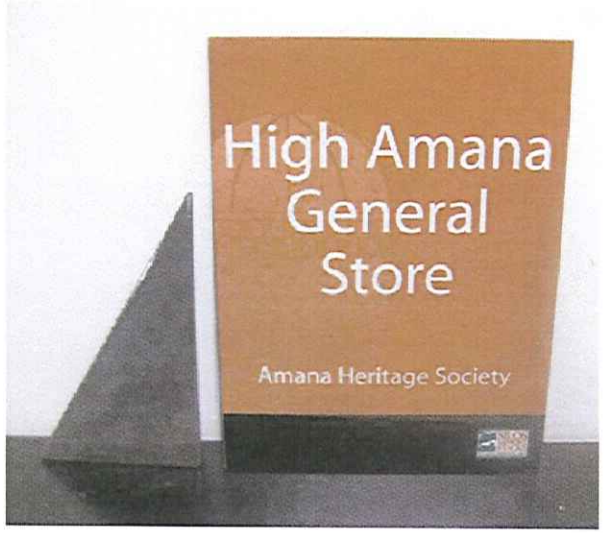
High Amana
General
Store
Amana Heritage Society