Peace Officers' Memorial

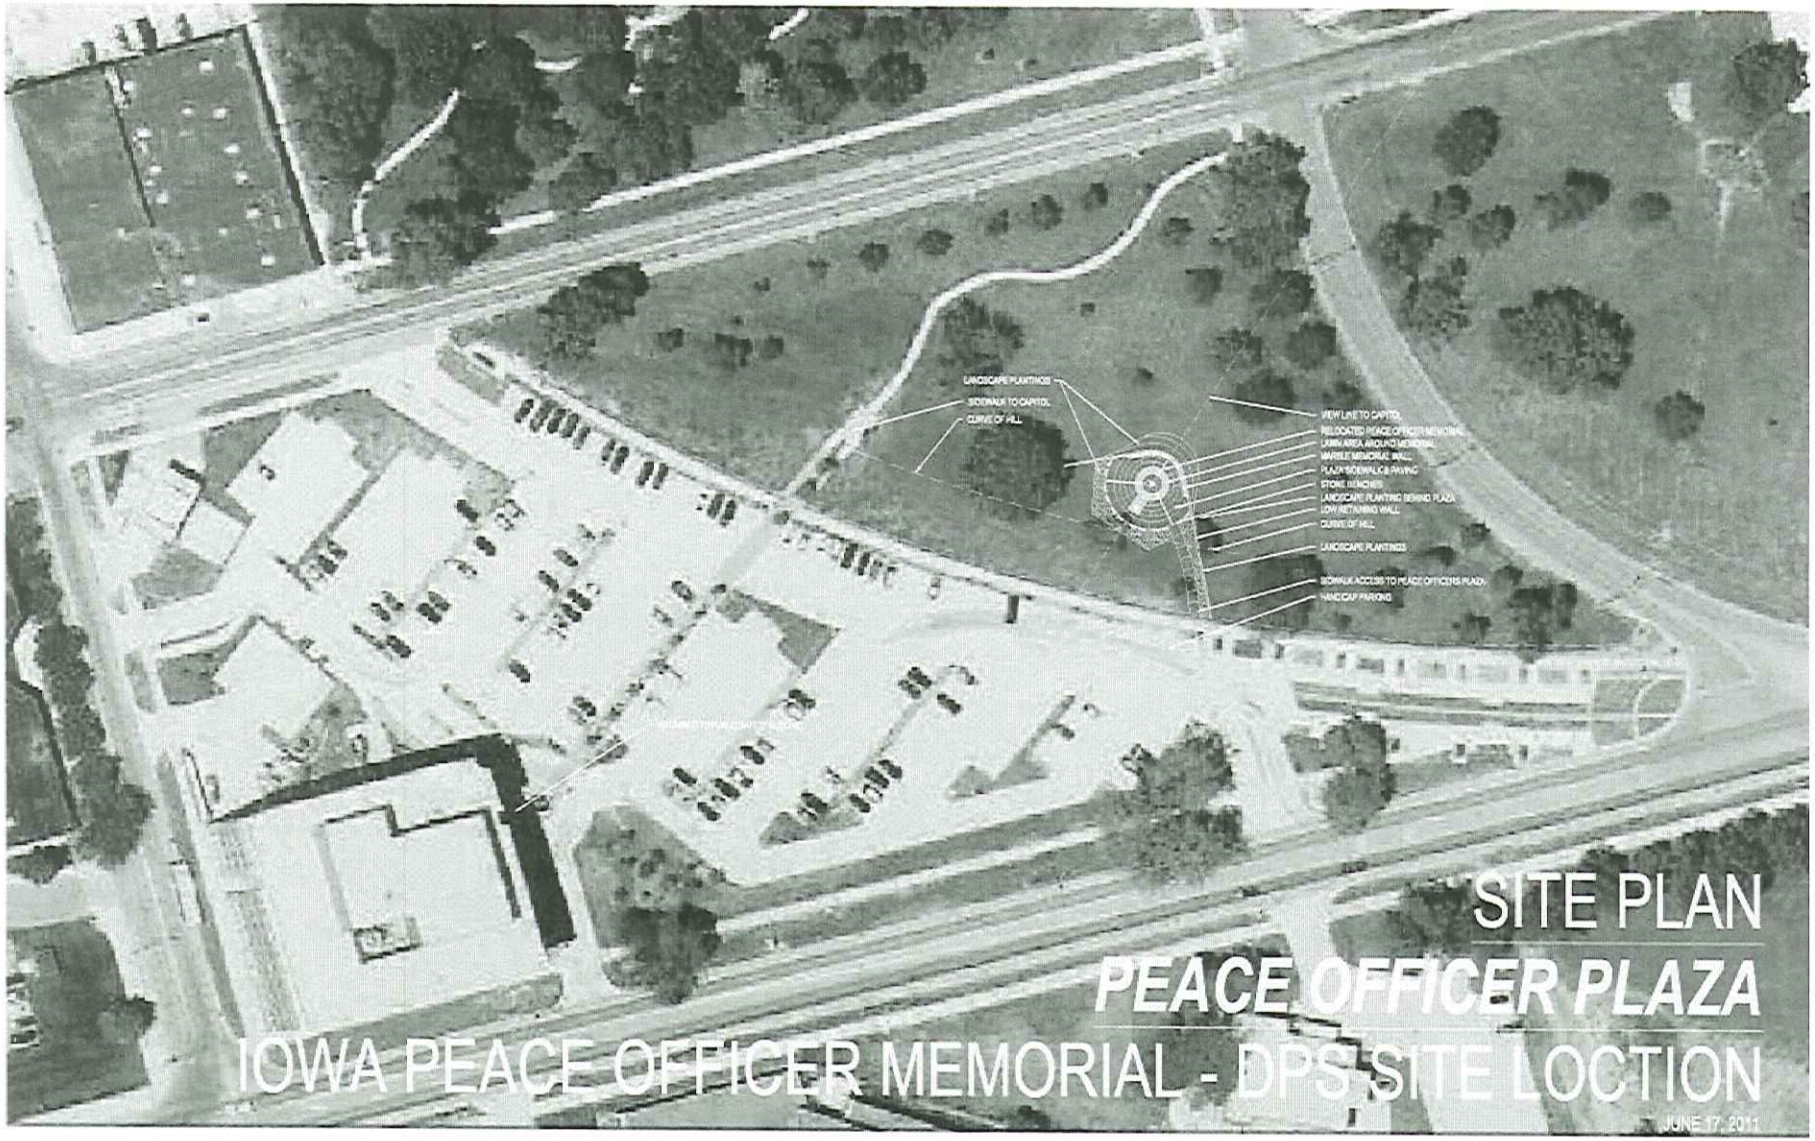

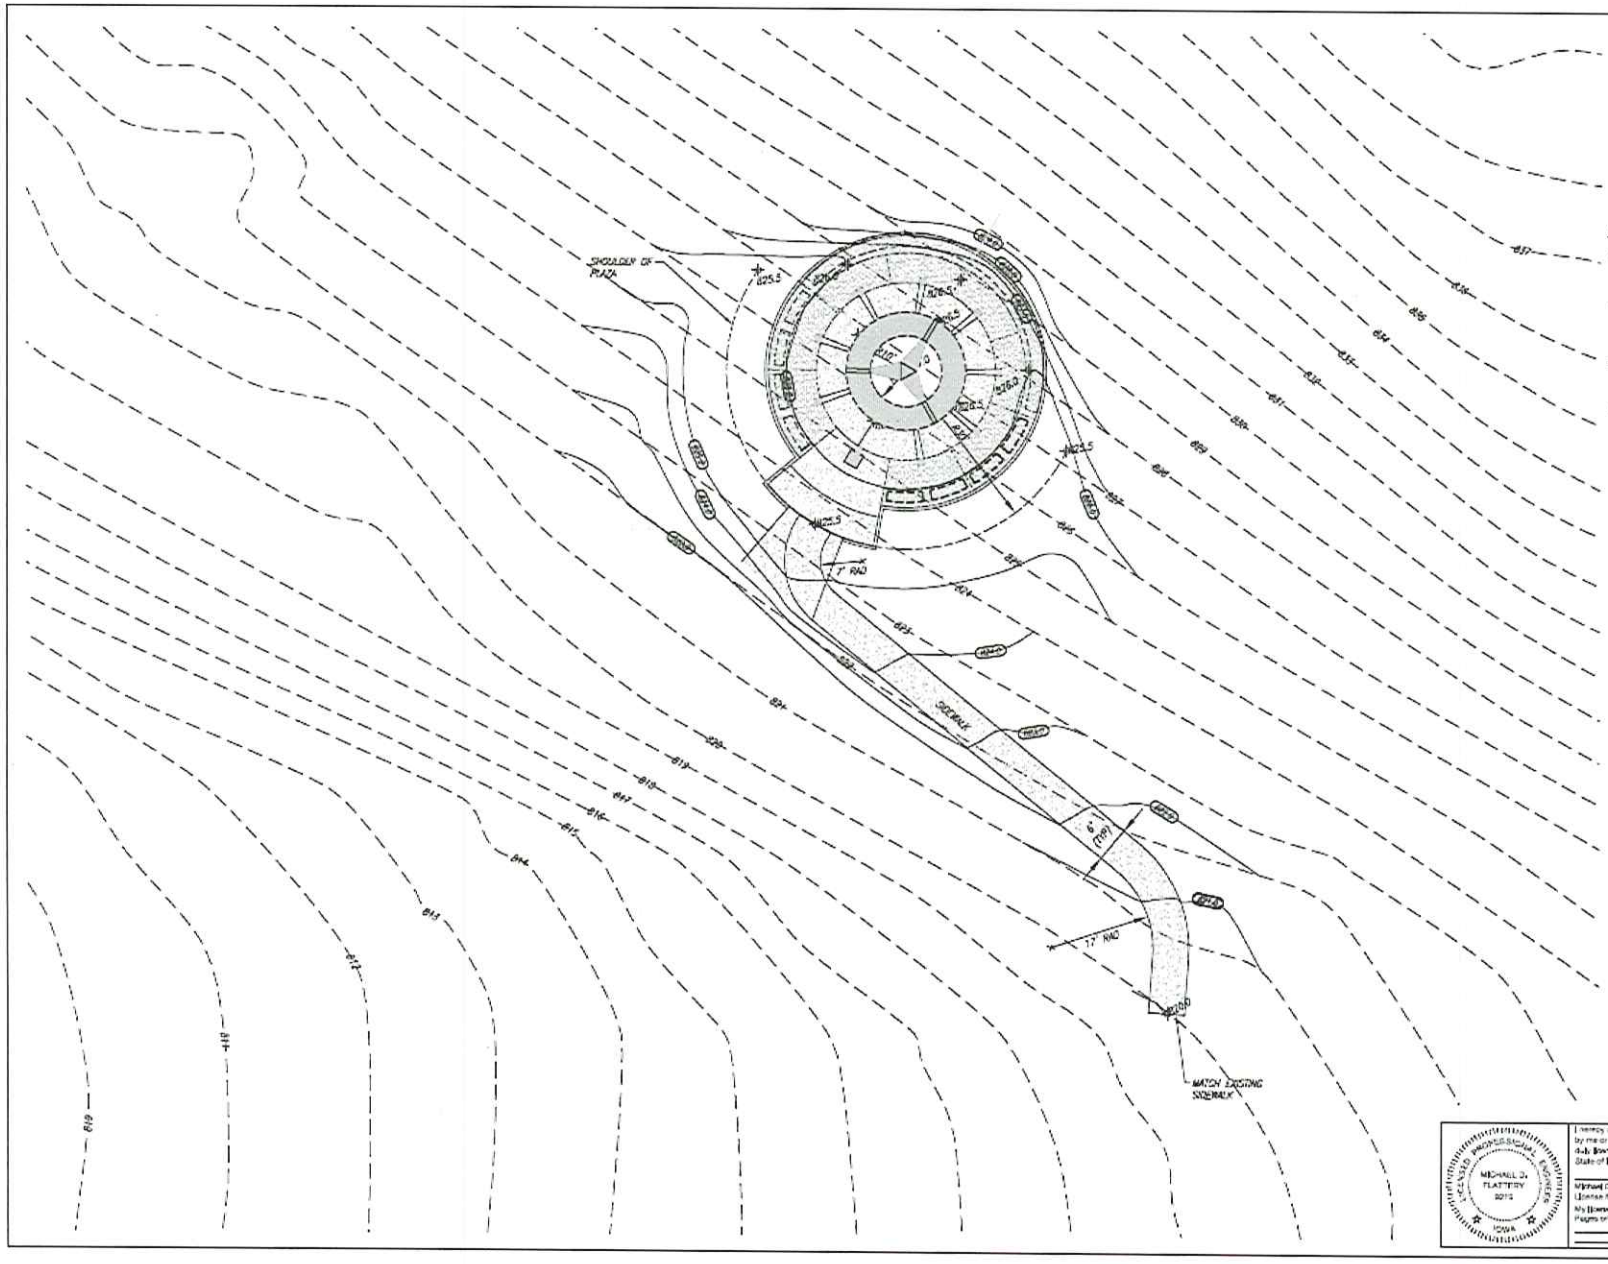

NOTES:

- REFER TO ORIGINAL MONUMENT SHEETS FOR MONUMENT DIMENSIONS AND SPACING.
- IT IS THE RESPONSIBILITY OF THE CONTRACTOR TO EXACTLY LOCATE AND PROTECT EXISTING UTILITY BEFORE AND DURING CONSTRUCTION.
- CONTRACTOR SHALL BE RESPONSIBLE FOR ALL PERMITS AND INSPECTIONS PRIOR TO CONSTRUCTION.
- CONTRACTOR SHALL BE RESPONSIBLE FOR ALL EROSION CONTROL MEASURES.

LICENSED PROFESSIONAL ENGINEER
MICHAEL D. FLATTERY
9219
IOWA

I hereby certify that this engineering document was prepared by me or under my direct personal supervision and that I am a duly licensed Professional Engineer under the laws of the State of Iowa.

Michael D. Flattery P.E., Date
License Number 9219

My license renewal date is December 31, 2012
Pages or sheets covered by this seal:

benesch
engineers · scientists · planners

PLAN SHEET

IOWA PEACE OFFICER MEMORIAL
DES MOINES, IOWA

REVISIONS

NO.	DATE	DESCRIPTION
-	4/11/12	PERMITTING WALL LOCATION NEW
-	-	-
-	-	-

DATE 9/26/2011
4/11/2011

JOB NO.

SHEET NO. 1 OF 1

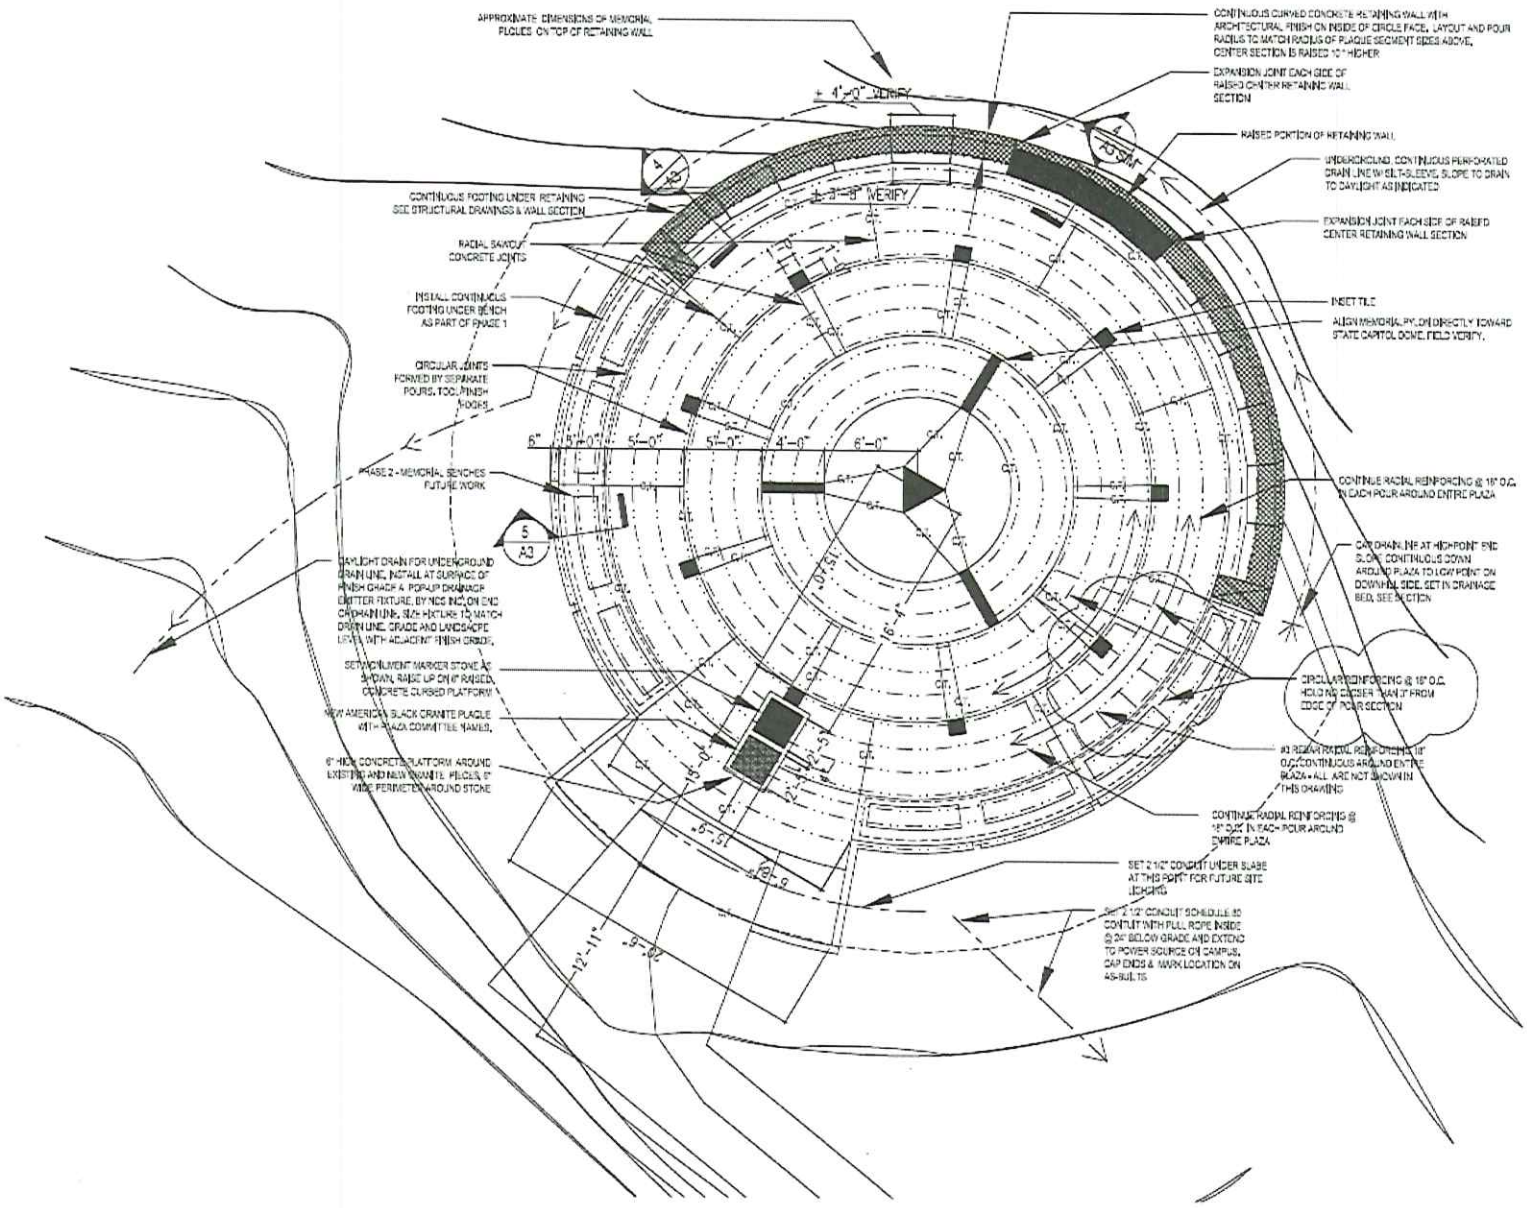

1 PAVING LAYOUT & REINFORCING PLAN
1/8" = 1'-0"

WEDEKING ASSOCIATES
3000 RIVER OAKS DRIVE DES MOINES, IOWA 50312
PHONE: 515-971-3092

PEACE OFFICERS MEMORIAL PLAZA
DEPARTMENT OF PUBLIC SAFETY
DES MOINES, IOWA

JOB # PON

ISSUED FOR:
DESIGN 3.2.12
DESIGN 3.19.12
DESIGN 4.04.12
F.PRC 4.16.12
C.P.C 4.19.12

A1

CONCRETE SPECIFICATIONS

1. All slab on grade shall be 6" reinforced concrete as shown on the drawings.

2. Concrete Colors:

- Grey Concrete color: standard gray cement mixture
- Black Color Concrete # 1: Scofield: Charcoal C-24
- Black Color Concrete # 2: Scofield: Dark Gray C-34
- White Concrete color: 50%/50% mix of white/gray cement mix

3. Aggregate for exposed and polished concrete:

- Type A: Standard broom-finish gray concrete
- Type B: 3/4" Limestone aggregate, 50%/50%, Black colored concrete # 1, Scofield Systems, Chromix Admixture, C-24 Charcoal; grind 40/80/150 grit series and seal with acrylic sealer with non-skid additive.
- Type C: 3/8" limestone chip mix, 50%/50%, Black colored concrete, Scofield Systems, Chromix Admixture, C-34 Dark Gray; grind 40/80/150 grit series and seal with acrylic sealer with non-skid additive.
- Type D: Standard broom-finish white concrete
- Type E: Standard broom-finish: Black colored concrete, Scofield Systems, Chromix Admixture, C-34 Dark Gray

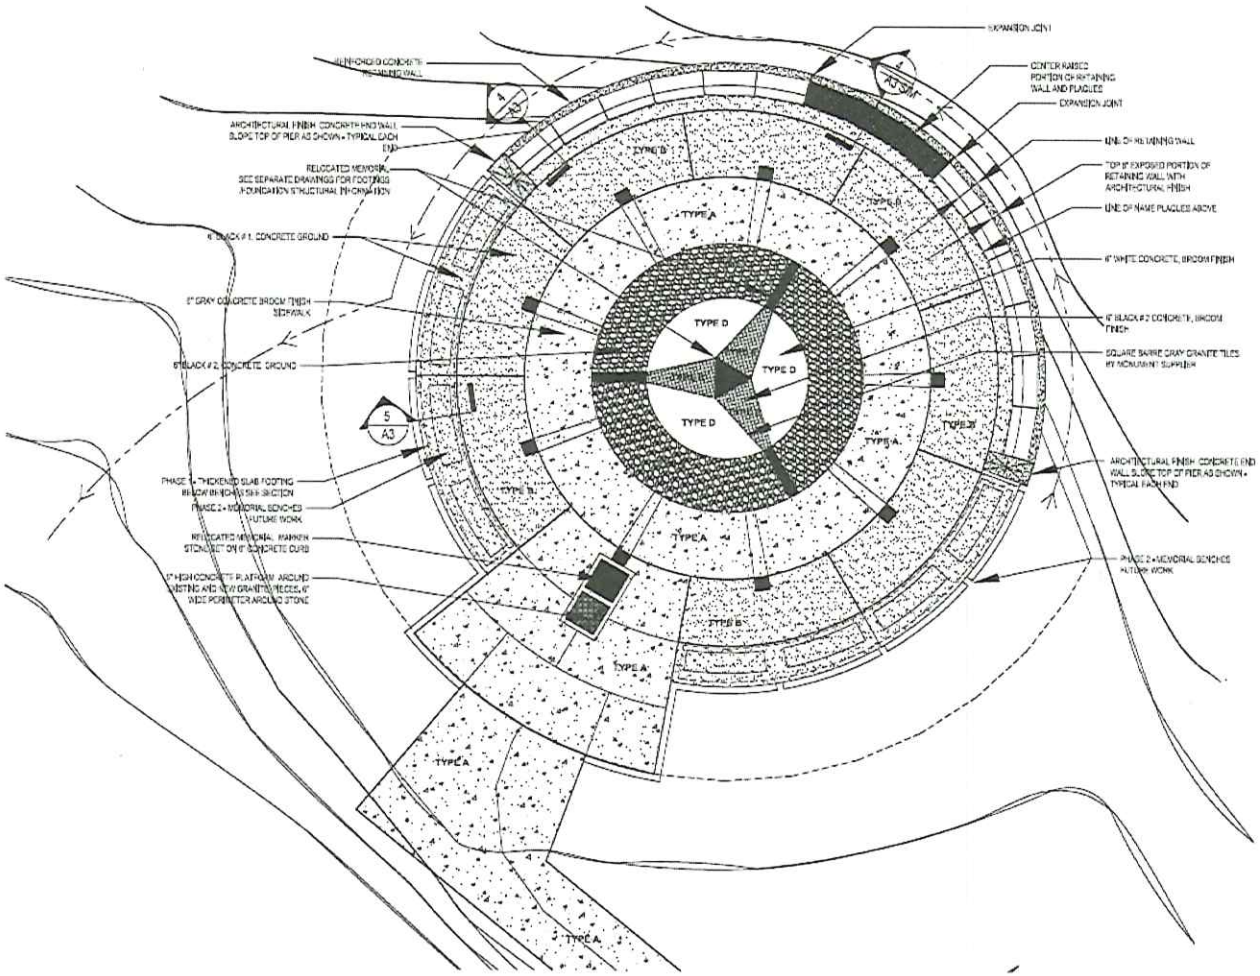

N 1 PAVING FINISHES PLAN

WEDEKING ASSOCIATES
3920 RIVER OAKS DRIVE DES MOINES, IOWA 50312
PHONE 515-471-3592

PEACE OFFICERS MEMORIAL PLAZA
DEPARTMENT OF PUBLIC SAFETY
DES MOINES, IOWA

JOB # POM

ISSUED FOR:
DESIGN 3.2.12
DESIGN 3.16.12
DESIGN 4.04.12
F.PRC 4.16.12
C.P.C. 4.18.12

A2

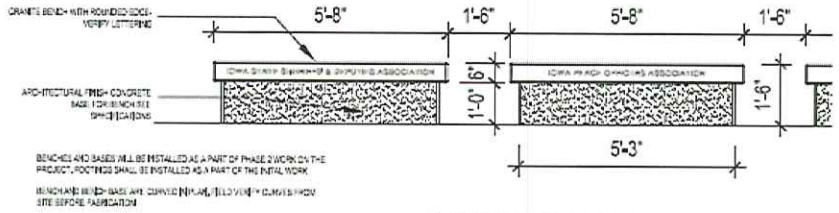

3 DONOR BENCH ELEVATION
3/4" = 1'-0"

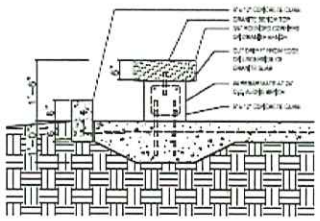

5 BENCH SECTION
3/4" = 1'-0"

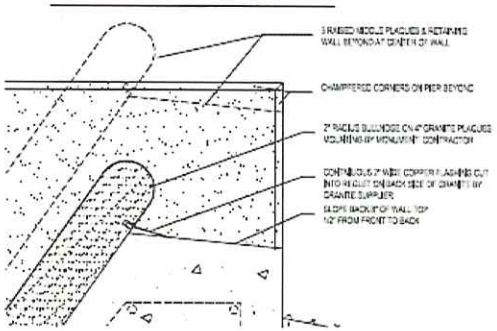

6 PLAQUE DETAIL
3" = 1'-0"

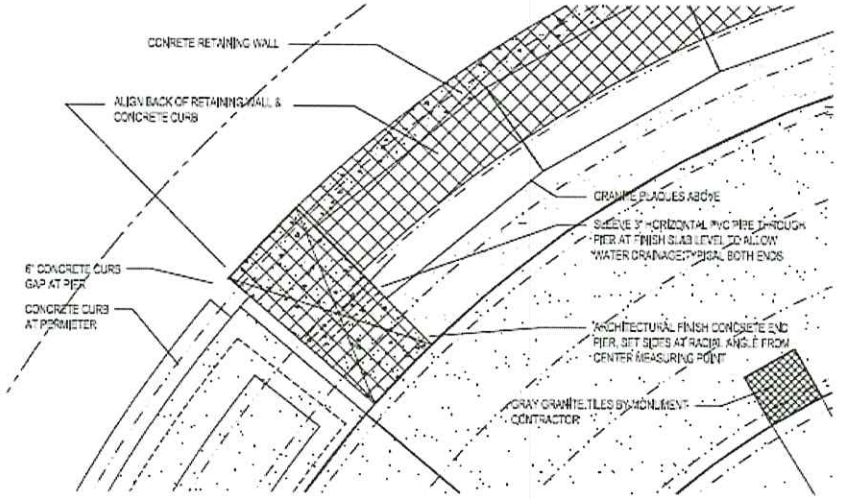

2 WALL END PIER DETAIL
1" = 1'-0"

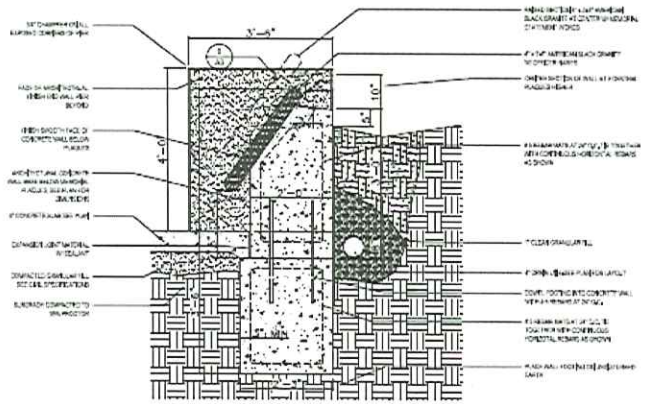

4 PLAQUE SECTION
3/4" = 1'-0"

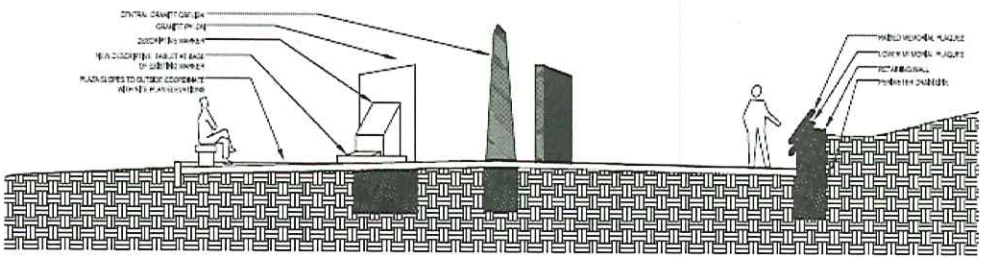

1 PLAZA SECTION
1/8" = 1'-0"

WEDEKING ASSOCIATES
3520 RIVER OAKS DRIVE DES MOINES, IOWA 50312
PHONE: 515-971-3592

PEACE OFFICERS MEMORIAL PLAZA
DEPARTMENT OF PUBLIC SAFETY
DES MOINES, IOWA

JOB # PDM

ISSUED FOR:
DESIGN 3.3.12
DESIGN 3.19.12
DESIGN 4.04.12
F.PREC 4.18.12
C.P.C. 4.18.12

A3